240 Shelly Blvd.
Wooster, Ohio 44691

Land Surveying
Telephone 345-7785

WM. TERRY BURKEY SURVEYING

120740

REC'D February 15th 1980
AT 9:34 O'CLOCK a.m.
RECORDED February 15, 1980
HOLMES CO. Plat VOL. 8 PG. 520
FEE: $2.00
Richard Crosten RECORDER
By Reading

SPLIT OF TERRY JONES PROPERTY
S. E. CORNER SECTION 19
TOWNSHIP 18 RANGE 14
CLINTON TOWNSHIP
WAYNE COUNTY, OHIO
VILLAGE OF BIG PRAIRIE
HOLMES COUNTY, OHIO
COMPLETED DEC. 28, 1979

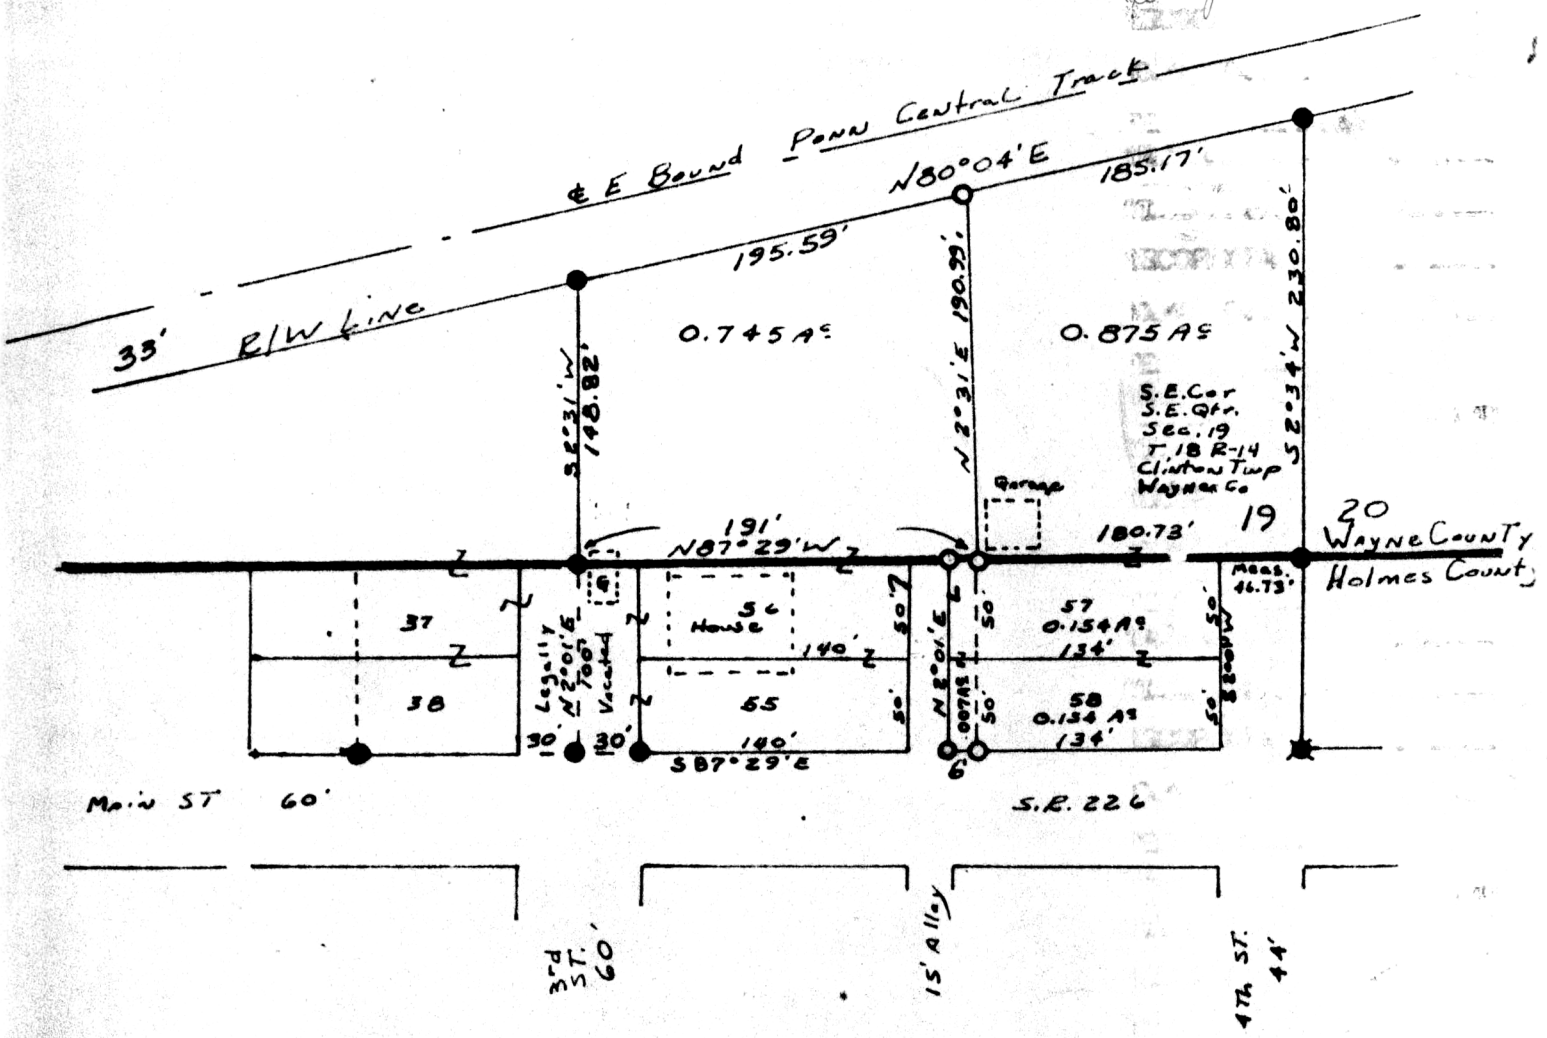

○ Pin Set
● Pin fd.
■ R.R. Spike Fd.
Scale 1" = 100'

I CERTIFY THIS SURVEY TO BE CORRECT TO THE BEST OF MY KNOWLEDGE AND BELIEF.

SIGNED William T. Burkey
WILLIAM T. BURKEY
REGISTERED SURVEYOR #5107
STATE OF OHIO

WILLIAM T. BURKEY 5107

MAP OFFICE COPY

Deed Vol. 208 Pgs. 706 & 708