NW

121780

REC'D: May 20, 1980

AT 10:59 O'CLOCK A.M.

RECORDED: May 20, 1980

HOLMES CO. Plat VOL. 8 PG. 6-6

FEE: $ 2.00

Richard Brenneman

Deed Vol. 209-Pg. 519

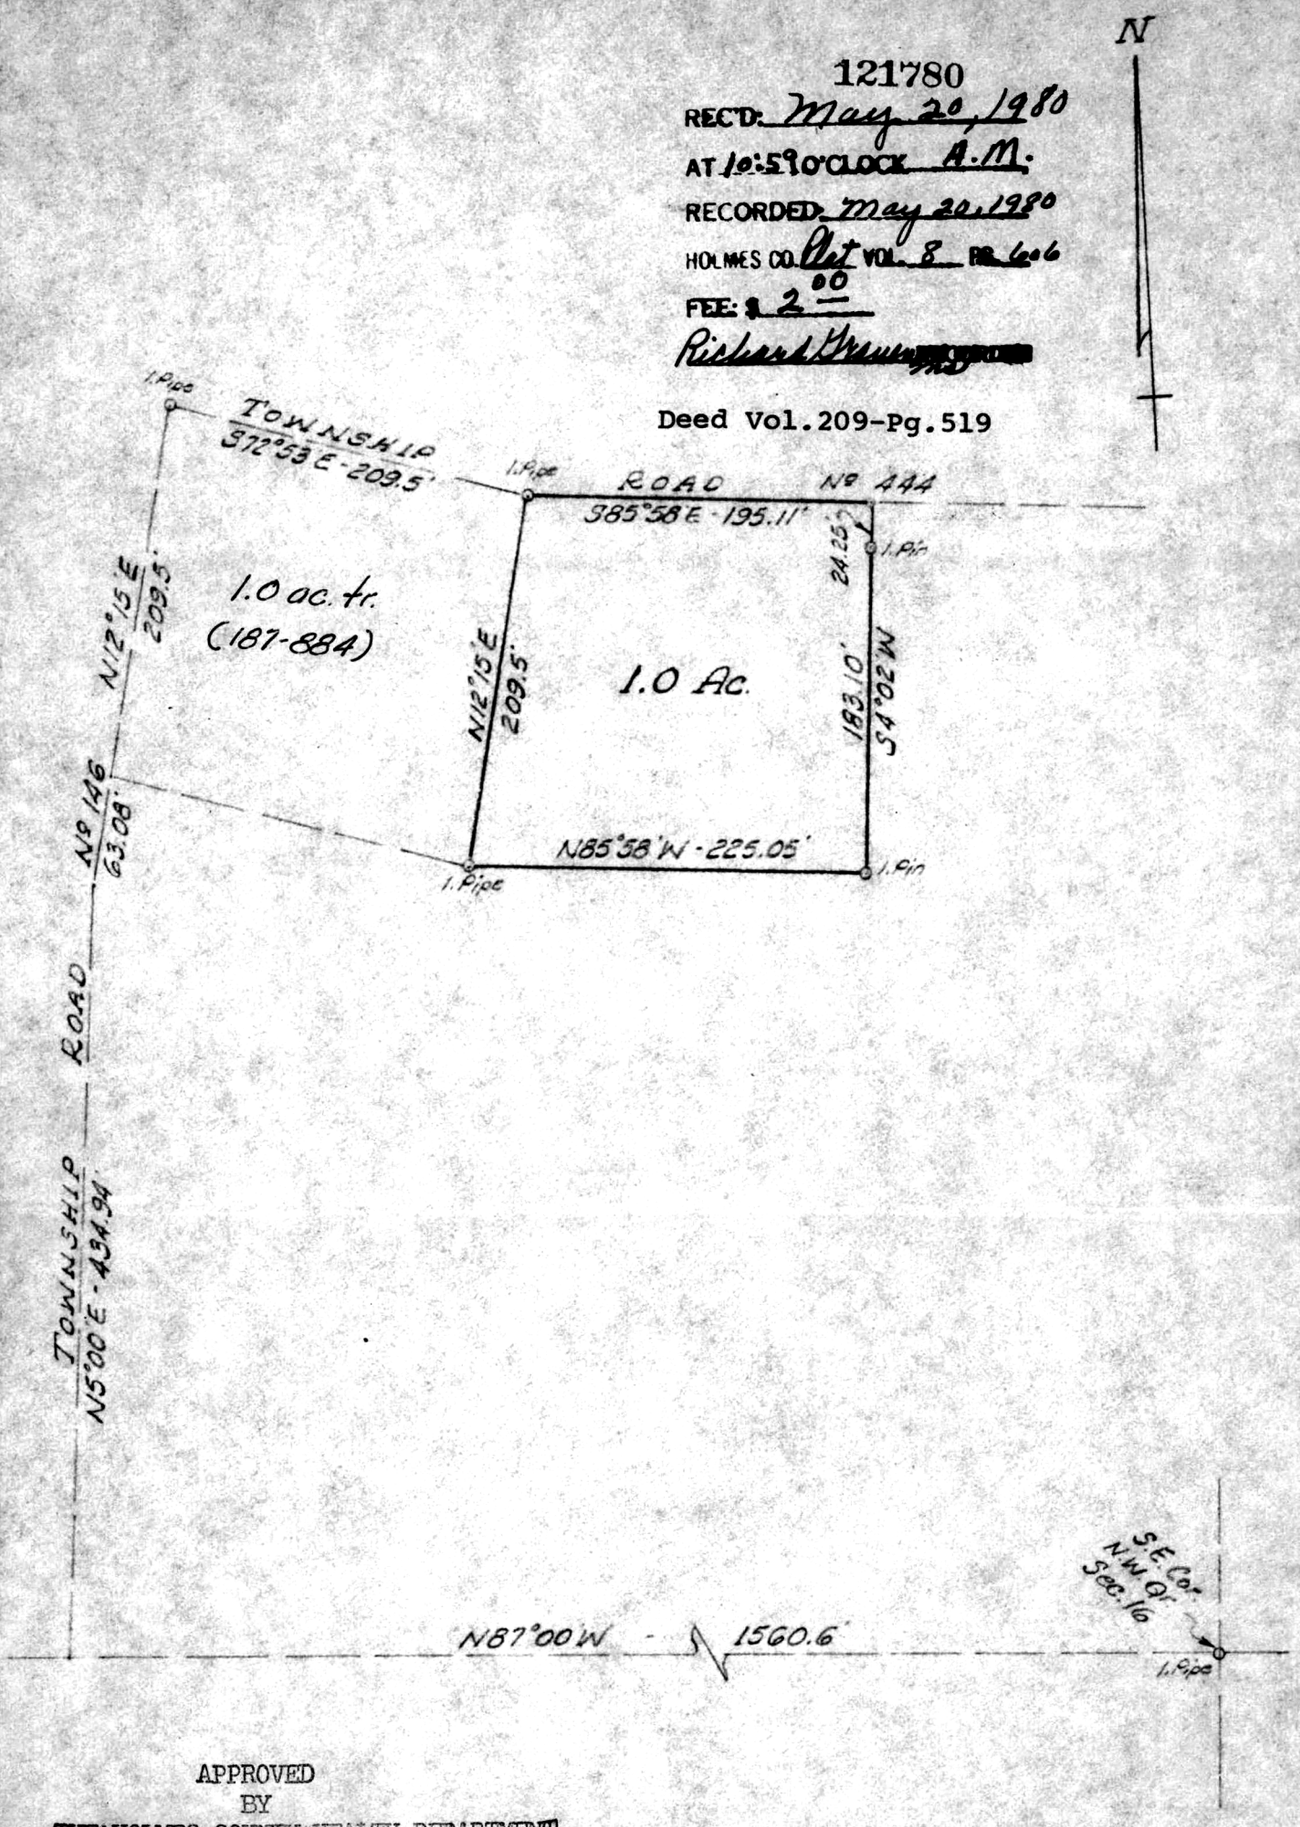

APPROVED
BY
THE HOLMES COUNTY HEALTH DEPARTMENT
BY [signature] C.W.S.

DATE 3-24-80

Sewage & water permit required prior to Constr.

MAP OFFICE COPY

PLAT OF SURVEY FOR

JOSEPH MILLER, JR.

LOCATED IN the Northwest Quarter of Section 16, Township 9, Range 4, Walnutcreek Township, Holmes County

SCALE 1 in. = 100 ft. DATE 3/13/80

BAIR & GOODIE SURVEYING, Inc.

153 North Broadway • NEW PHILADELPHIA, OHIO
TELEPHONE (216) 339-2552

I, THE UNDERSIGNED, HEREBY CERTIFY THAT THIS PLAT IS TRUE AND CORRECT

Charles R. Goodie

REG. SURVEYOR NO. 5521