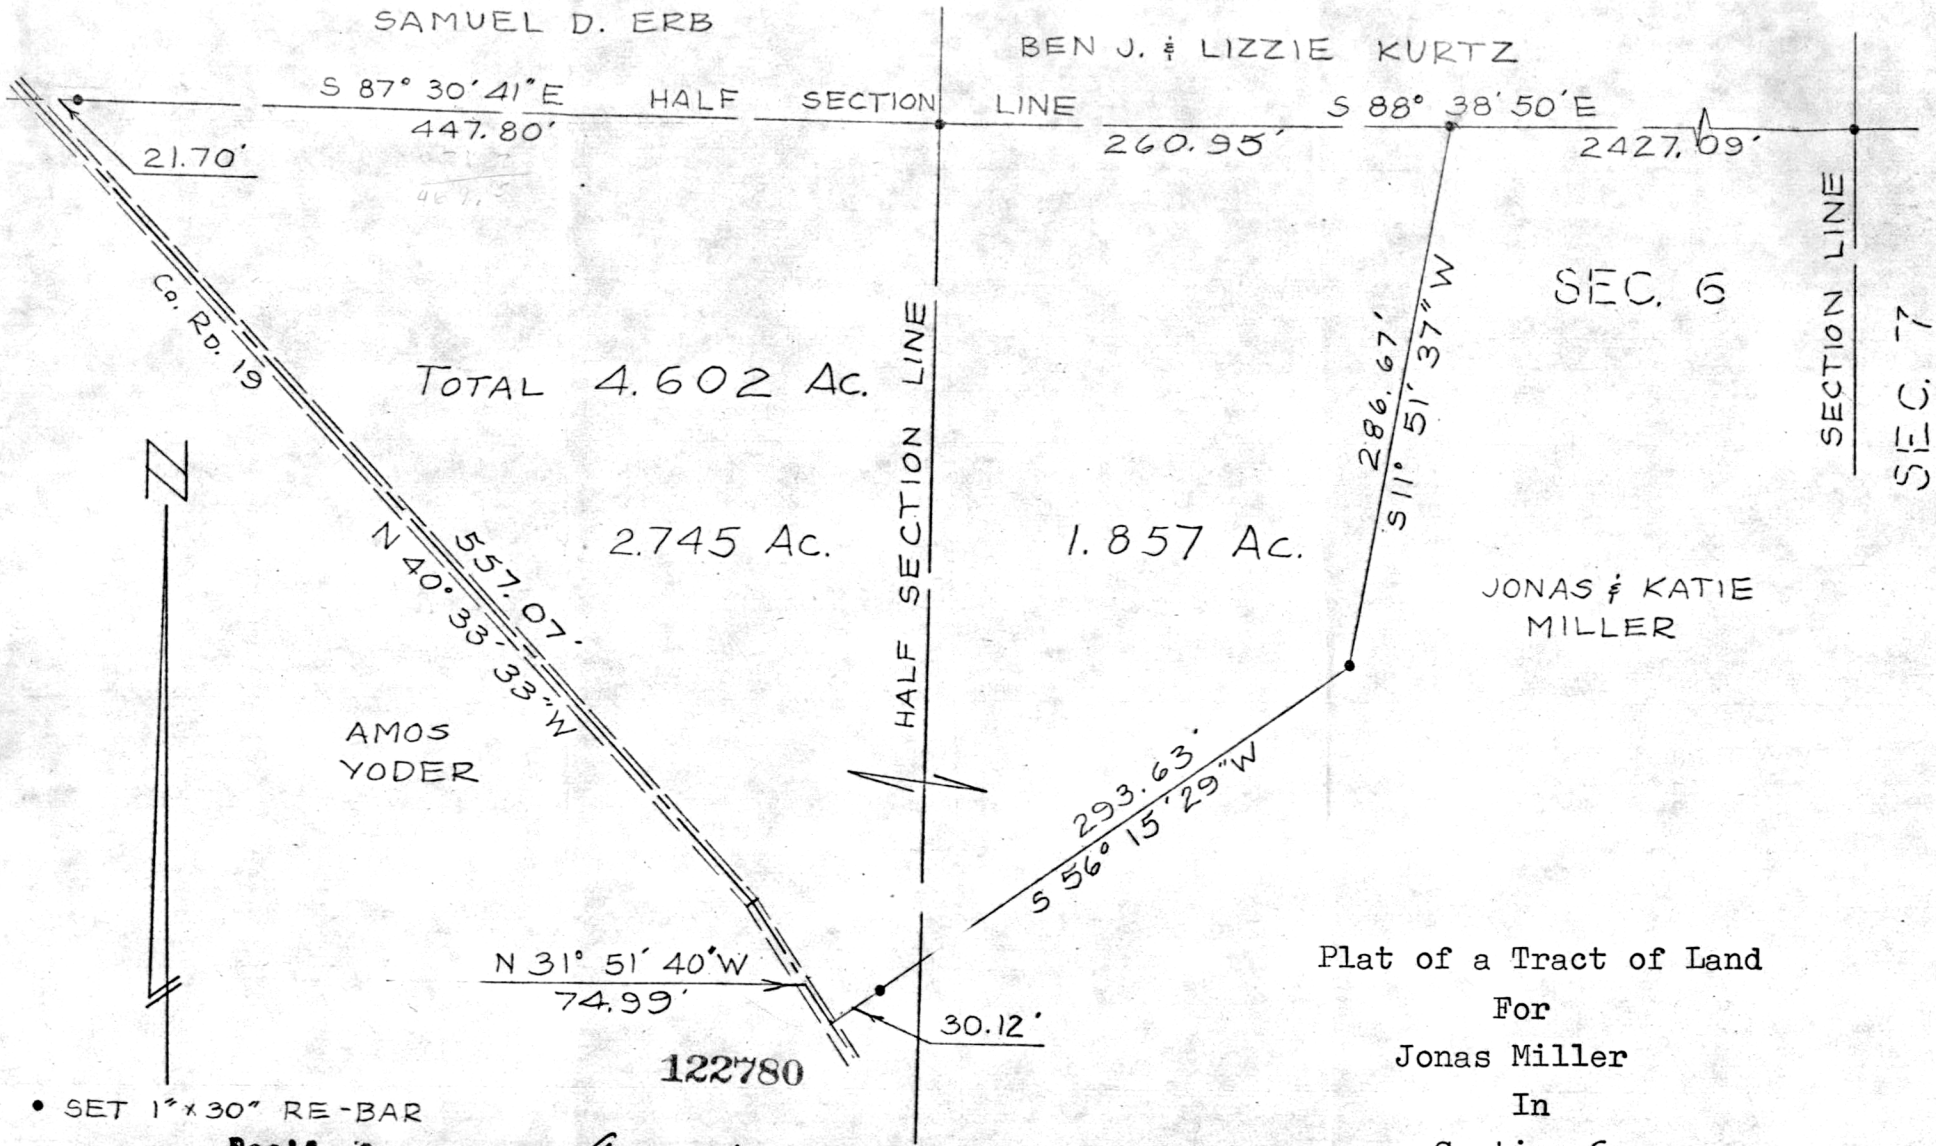

Rec'd. for record August 18 1980 at 2:40 o'clock P M
Recorded August 19 1980 in Plat Vol. 8 Pg. 643
Holmes County, Ohio, Richard Grauer Recorder, Fee: $ 2.00

APPROVED
BY
THE HOLMES COUNTY HEALTH DEPARTMENT
BY G.W.S.
DATE 8-7-80
Sewage + Well Permit Required.

STATE OF OHIO
GEORGE W. STEWART
6357
REGISTERED SURVEYOR

Registered Surveyor #6357

Deed Vol. 210-Pg. 338

Plat of a Tract of Land
For
Jonas Miller
In
Section 6
Range 5W, Township 8N
Clark Township
Holmes County
Ohio
Scale: 1"=100'
March 28, 1980