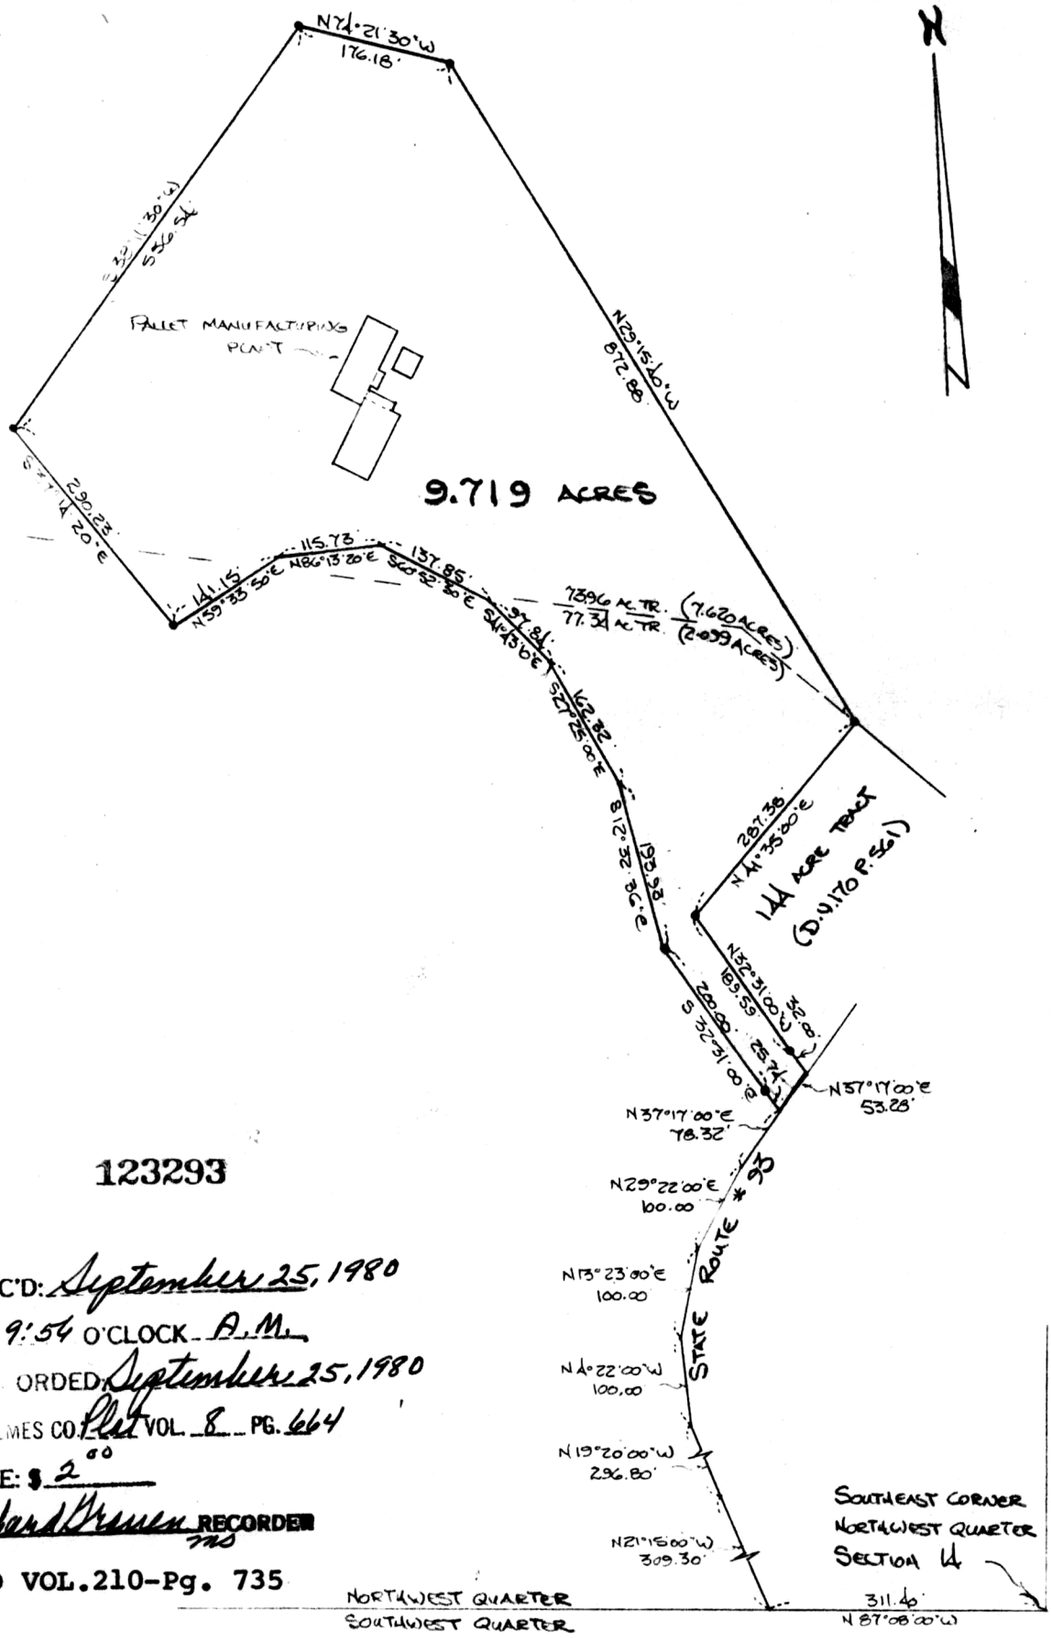

123293

REC'D: September 25, 1980

AT 9:54 O'CLOCK A.M.

RECORDED: September 25, 1980

HOLMES CO. Plat VOL. 8 PG. 664

FEE: $2.00

Richard Brewer RECORDER

DEED VOL. 210-Pg. 735

MISKIMEN ENGINEERING & SURVEYING

CONSULTING ENGINEER & PROFESSIONAL LAND SURVEYORS

640 WEST HIGH AVENUE
NEW PHILADELPHIA, OHIO 44663

Plat of Survey for
MAHLON TROYER

CERTIFICATE OF SURVEYOR

I, the undersigned, hereby certify that this map is true and correct.

Registered Surveyor No. 5970

Located in THE NORTHWEST QUARTER OF SECTION 4 IN T-8, R-4 W THE TOWNSHIP OF CLARK, COUNTY OF HOLMES AND STATE OF OHIO.

Scale: 1 INCH = 200 FEET Date 19 MAY 1980

• ~ DENOTES IRON PIN.

MAP OFFICE COPY