THE COSHOCTON LAND SURVEYING SERVICE

233 S. FOURTH ST. COSHOCTON, OHIO 43812

BEING PART OF: LOT ~
SEC. 22
QUAR. 4TH
T 7 N, R 8 W
TOWNSHIP KILLBUCK
COUNTY HOLMES, OHIO, U.S.A.L.

SURVEY FOR: K. MEAHOR - LAND OF LELAND NYHART
DATE: 10/80
SCALE: 1" = 100

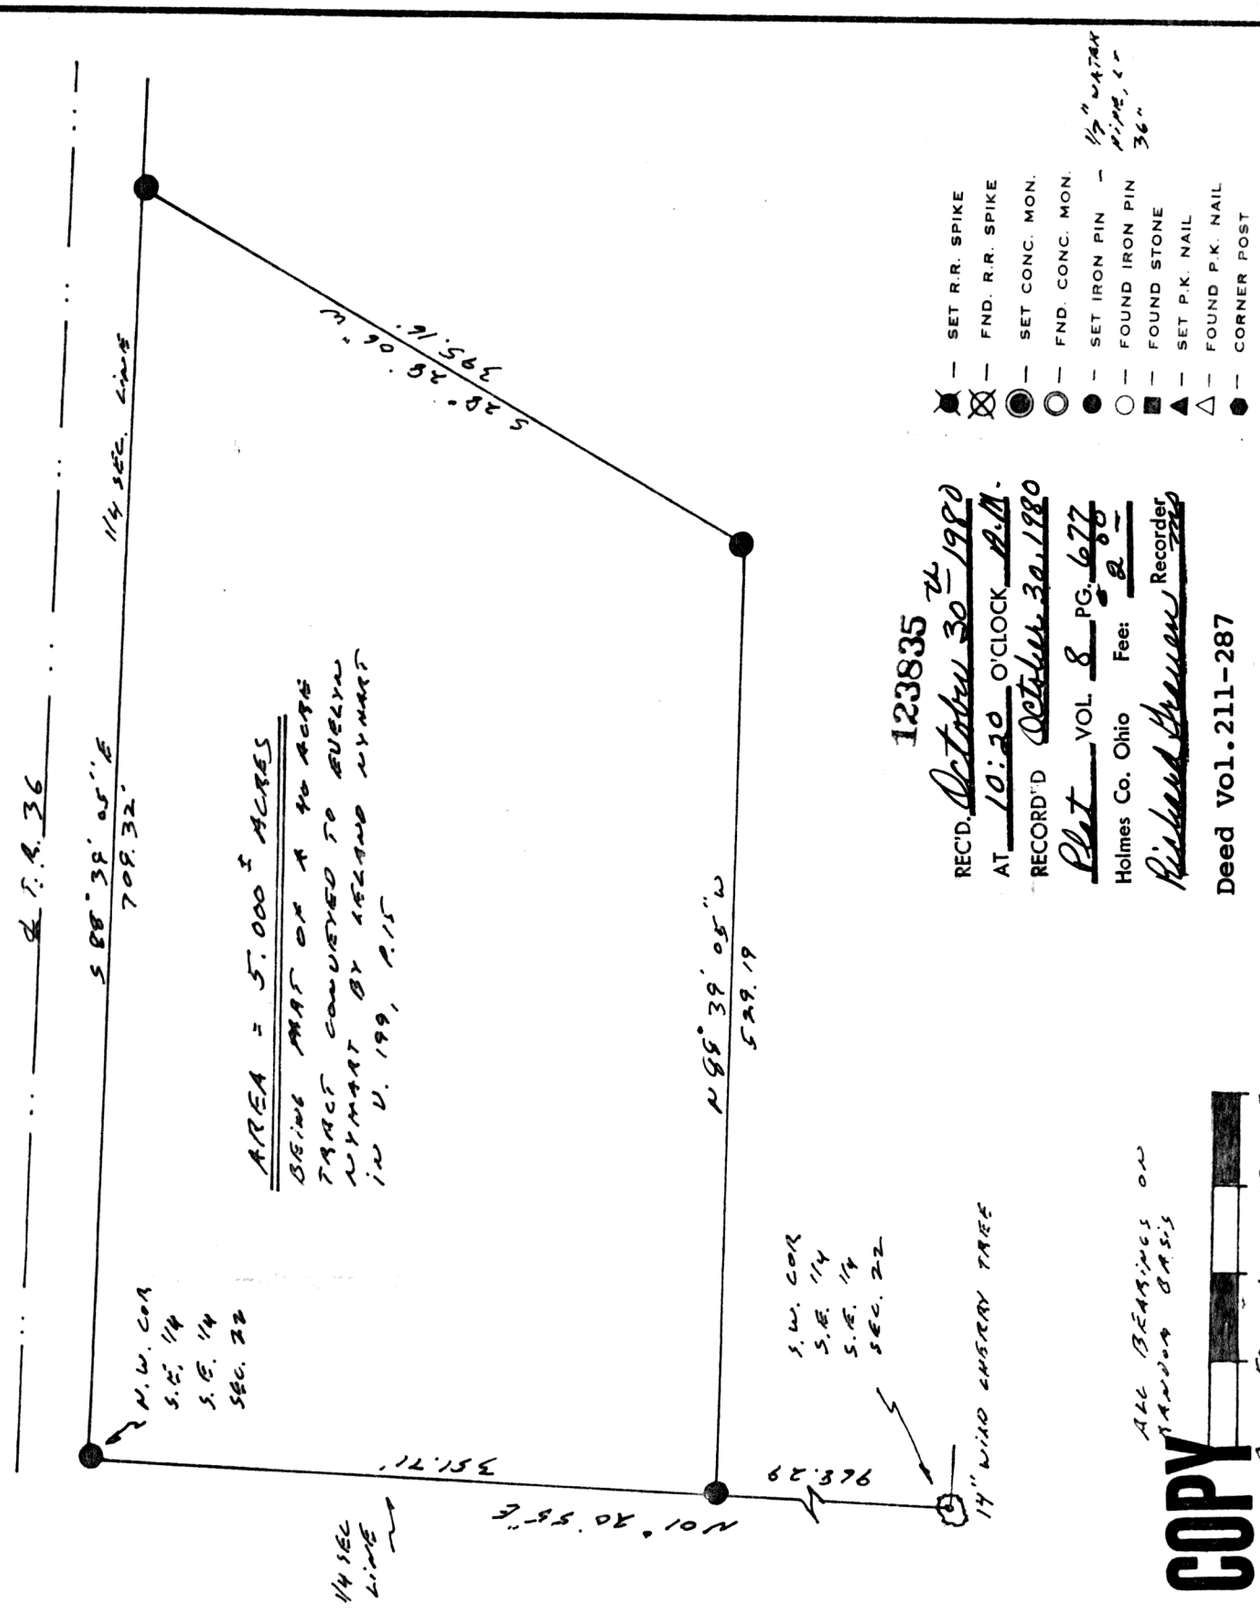

123835
RECD. October 30 1980
AT 10:20 O'CLOCK A.M.
RECORD'D October 30, 1980
Plat VOL. 8 PG. 67
Holmes Co. Ohio Fee: 2.00
Richard Strauss Recorder

Deed Vol. 211-287

MAP OFFICE COPY

STATE OF OHIO
JAMES V. GUTE
5935
REGISTERED
SURVEYOR

I hereby certify the above plat to be correct to the best of my knowledge and belief.

THE COSHOCTON LAND SURVEYING SERVICE

REGISTERED SURVEYOR 5935