124302
REC'D. December 5th, 1980
AT 2:36 O'CLOCK P.m.
RECORDED December 8, 1980
Plat VOL. 8 PG. 689
Holmes Co. Ohio Fee: 2.00
Richard Graves Recorder
Deed Vol. 211-Pg. 566

Dominic & Dale Gangale
81.56 Ac.
V. 211 P. 428

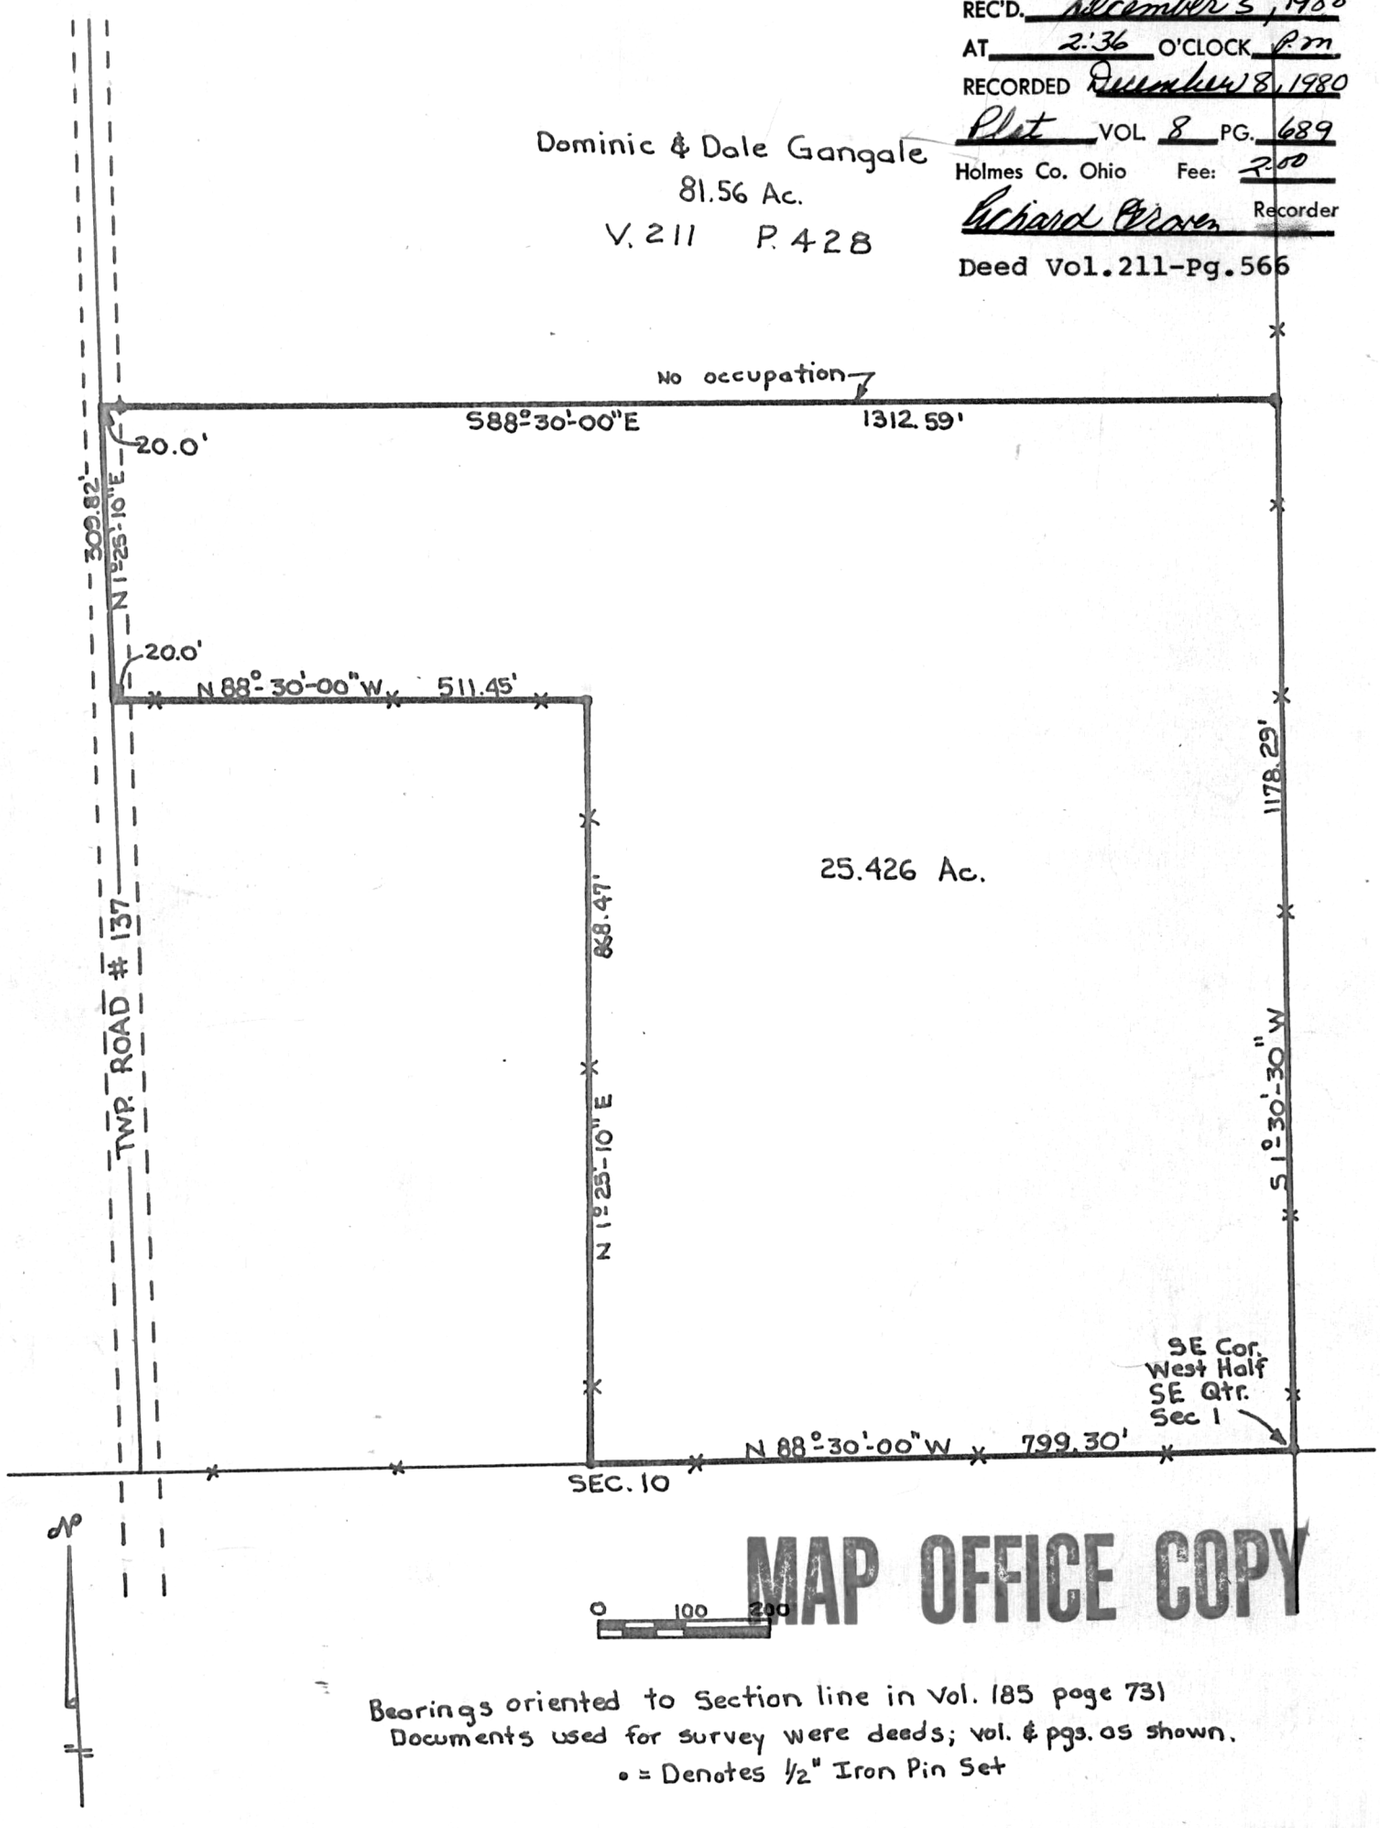

MAP OFFICE COPY

Bearings oriented to Section line in Vol. 185 page 731
Documents used for survey were deeds; vol. & pgs. as shown.
• = Denotes ½" Iron Pin Set

SMITH - PYLE SURVEYING
PROFESSIONAL LAND SURVEYORS OF OHIO

P. O. Box 149 - 162½ N. Broadway
NEW PHILADELPHIA, OHIO 44663
Phone 216-364-2277
or 216-339-1076

Plat of Survey for DOMINIC GANGALE

Located in West half, S.E. Qtr. Sec. 1, Twp. 8, R-5, Clark Township, Holmes County, Ohio

Scale 1"=100' Date Nov. 1980

CERTIFICATE OF SURVEYOR

I, the undersigned, hereby certify that this map is true and correct.

John P. Pyle

STATE OF OHIO JOHN P. PYLE NO. 6533 REGISTERED SURVEYOR

Registered Surveyor No. 6533