THE COSHOCTON LAND SURVEYING SERVICE

233 S. FOURTH ST. COSHOCTON, OHIO 43812

P.M.

BEING PART OF: LOT 3
SEC. —
QUAR. 4TH
T9N, R6W
TOWNSHIP BERLIN
COUNTY HOLMES, OHIO, U.S.M.L.

SURVEY FOR: DAVID MILLER

DATE: SEPTEMBER 1980

SCALE: 1" = 50'

1124315

Rec'd. Dec. 5, 1980 AT 3:50 O'CLOCK P.M.
Recorded Dec. 8, 1980 Holmes Co. Ohio Fee: 2.00
Plat Vol. 8 Pg. 690 Recorder Richard Graves
PERTINENT DOCUMENTS: Vol 136, P. 140, and
TAX MAP, 7.5 MINUTE QUADRANGLE (BERLIN)
Deed Vol. 211-Pgs. 583, 586, 589, 592, 595

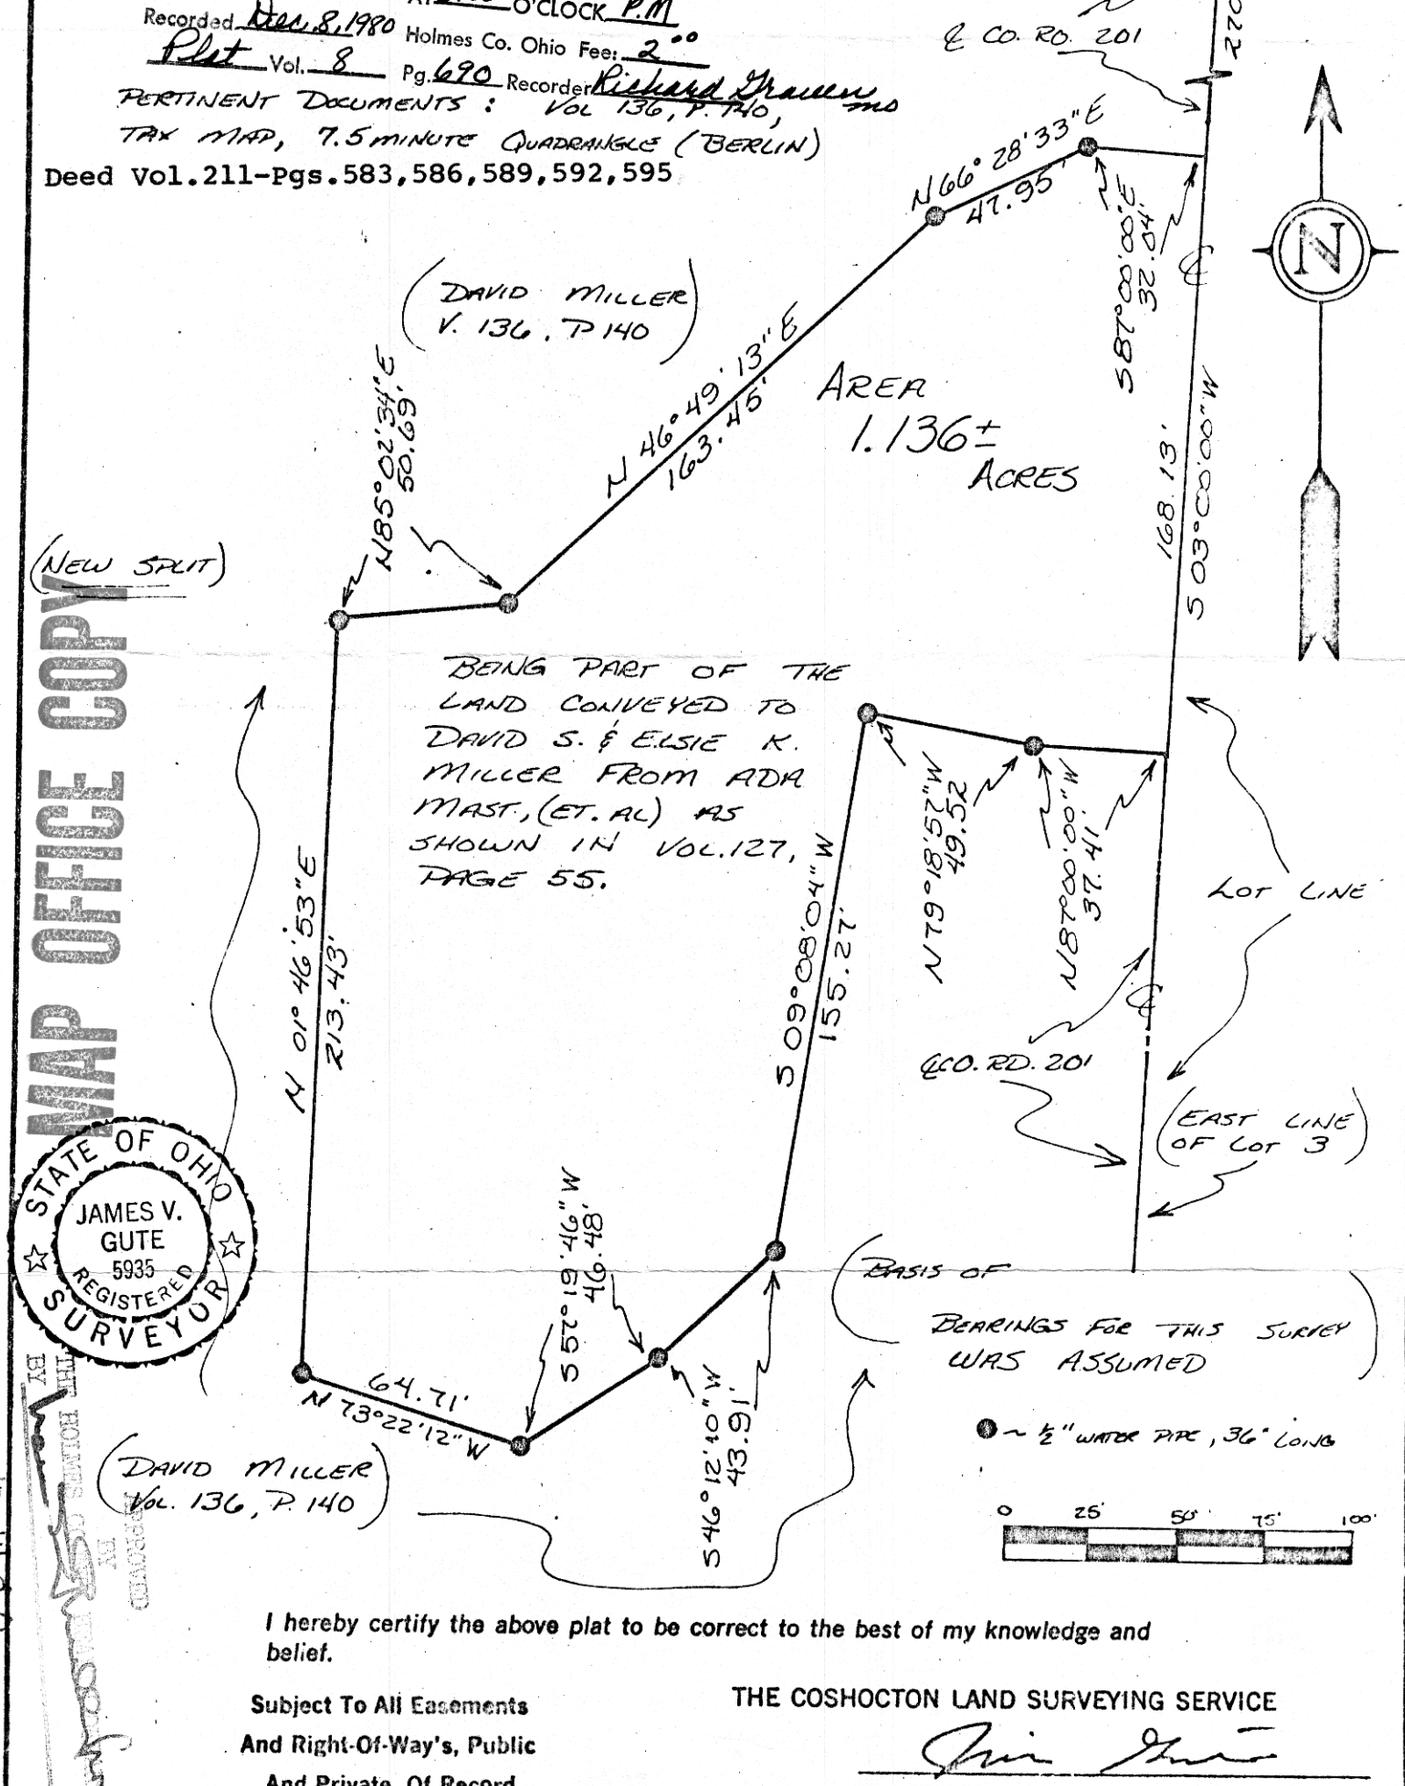

STATE OF OHIO
JAMES V. GUTE
5935
REGISTERED
SURVEYOR

MAP OFFICE COPY

THE HOLMES COUNTY ENGINEER HAS REVIEWED THIS PLAT
BY [signature]
DATE 10-14-80

I hereby certify the above plat to be correct to the best of my knowledge and belief.

Subject To All Easements
And Right-Of-Way's, Public
And Private, Of Record

THE COSHOCTON LAND SURVEYING SERVICE

[signature]

REGISTERED SURVEYOR 5935