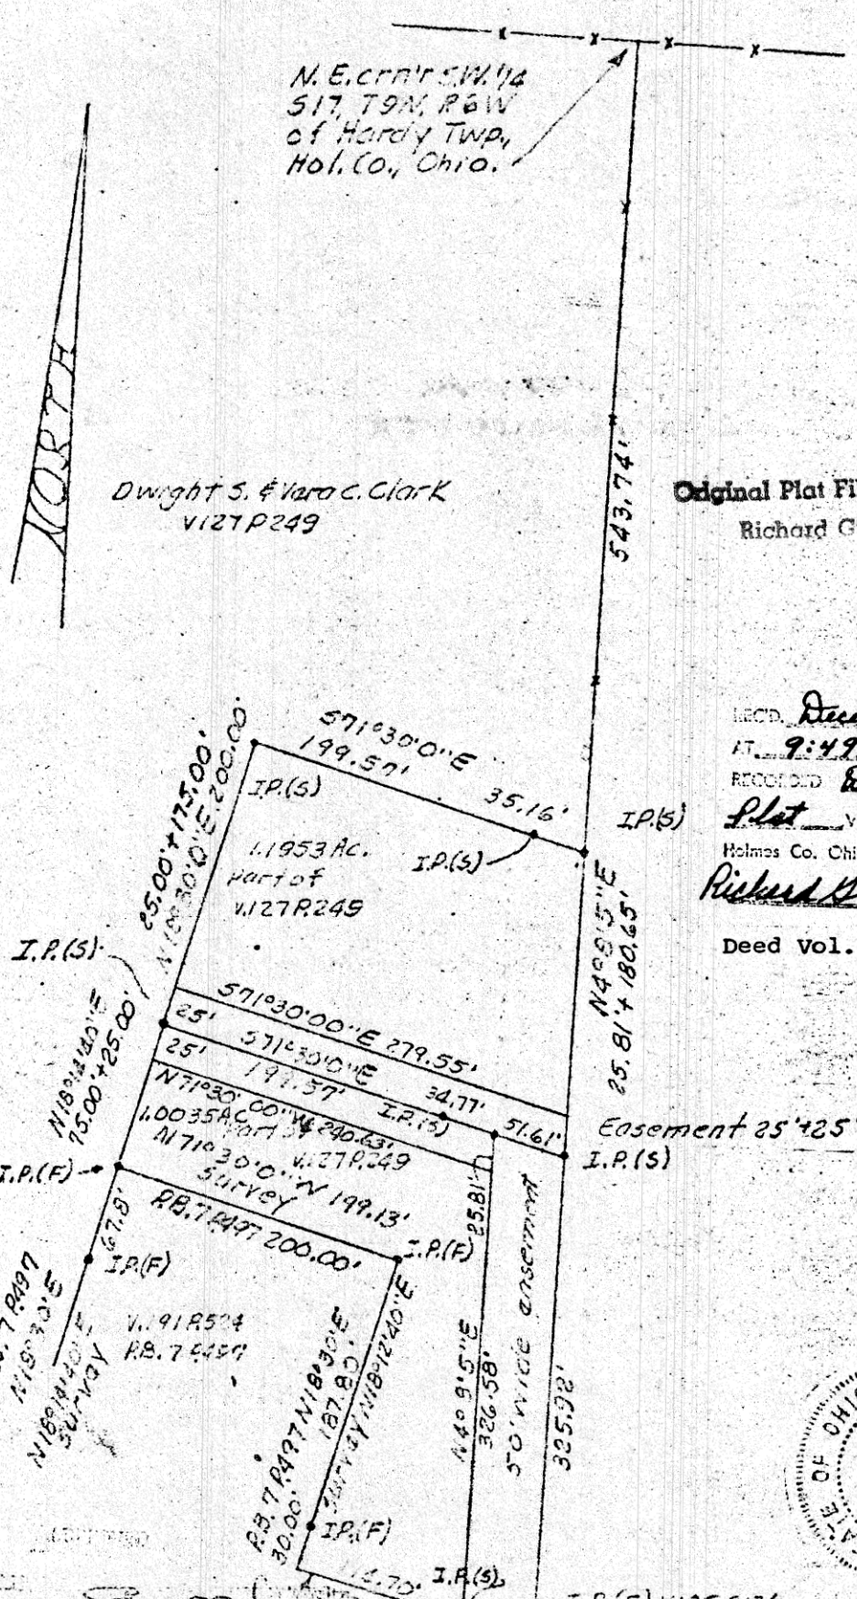

Original Plat Filed With Map Office
Richard Grauer

124494

RECD. December 22, 1980
AT 9:49 O'CLOCK A.M.
RECORDED December 22, 1980
Plat VOL. 8 PG. 697
Holmes Co. Ohio Fee: 2.00
Richard Grauer Recorder

Deed Vol. 211-Pg. 711

STATE OF OHIO
ROBERT L. KOSMAR
No. 5193
REGISTERED SURVEYOR

THIS [illegible]
TRY
EX

DATE 12-19-80

0 100 200 300
GRAPHIC SCALE IN FEET

PLAT OF A SURVEY FOR
DWIGHT S. CLARK
(Grantor)

Known as part of S.W. 1/4 S17, T9N, R6W of Hardy Twp., Hol. Co., Ohio.
Robert L. Kosmar P.S. 5193
10/31/80