126697

REC'D. June 9th, 1981
AT 1:51 O'CLOCK P.m.
RECORDED June 10, 1981
Plat VOL. 8 PG. 756
Holmes Co. Ohio Fee: 20.00
Richard Grasser Recorder

Deed Vol.213-Pg.227

Total area of Tract 5.200 acres
Area north of ℄ of St. Rt. #39 3.297 acres 1.467 acres within R/W
Area south of ℄ of St. Rt. #39 1.913 acres 0.796 acres within R/W

• Indicates an Iron Pin found
o Indicates a #5 rebar set 30 inches long with plastic cap marked D.Y.M. 4043.
The bearings are oriented to the 6.325 acre tract.

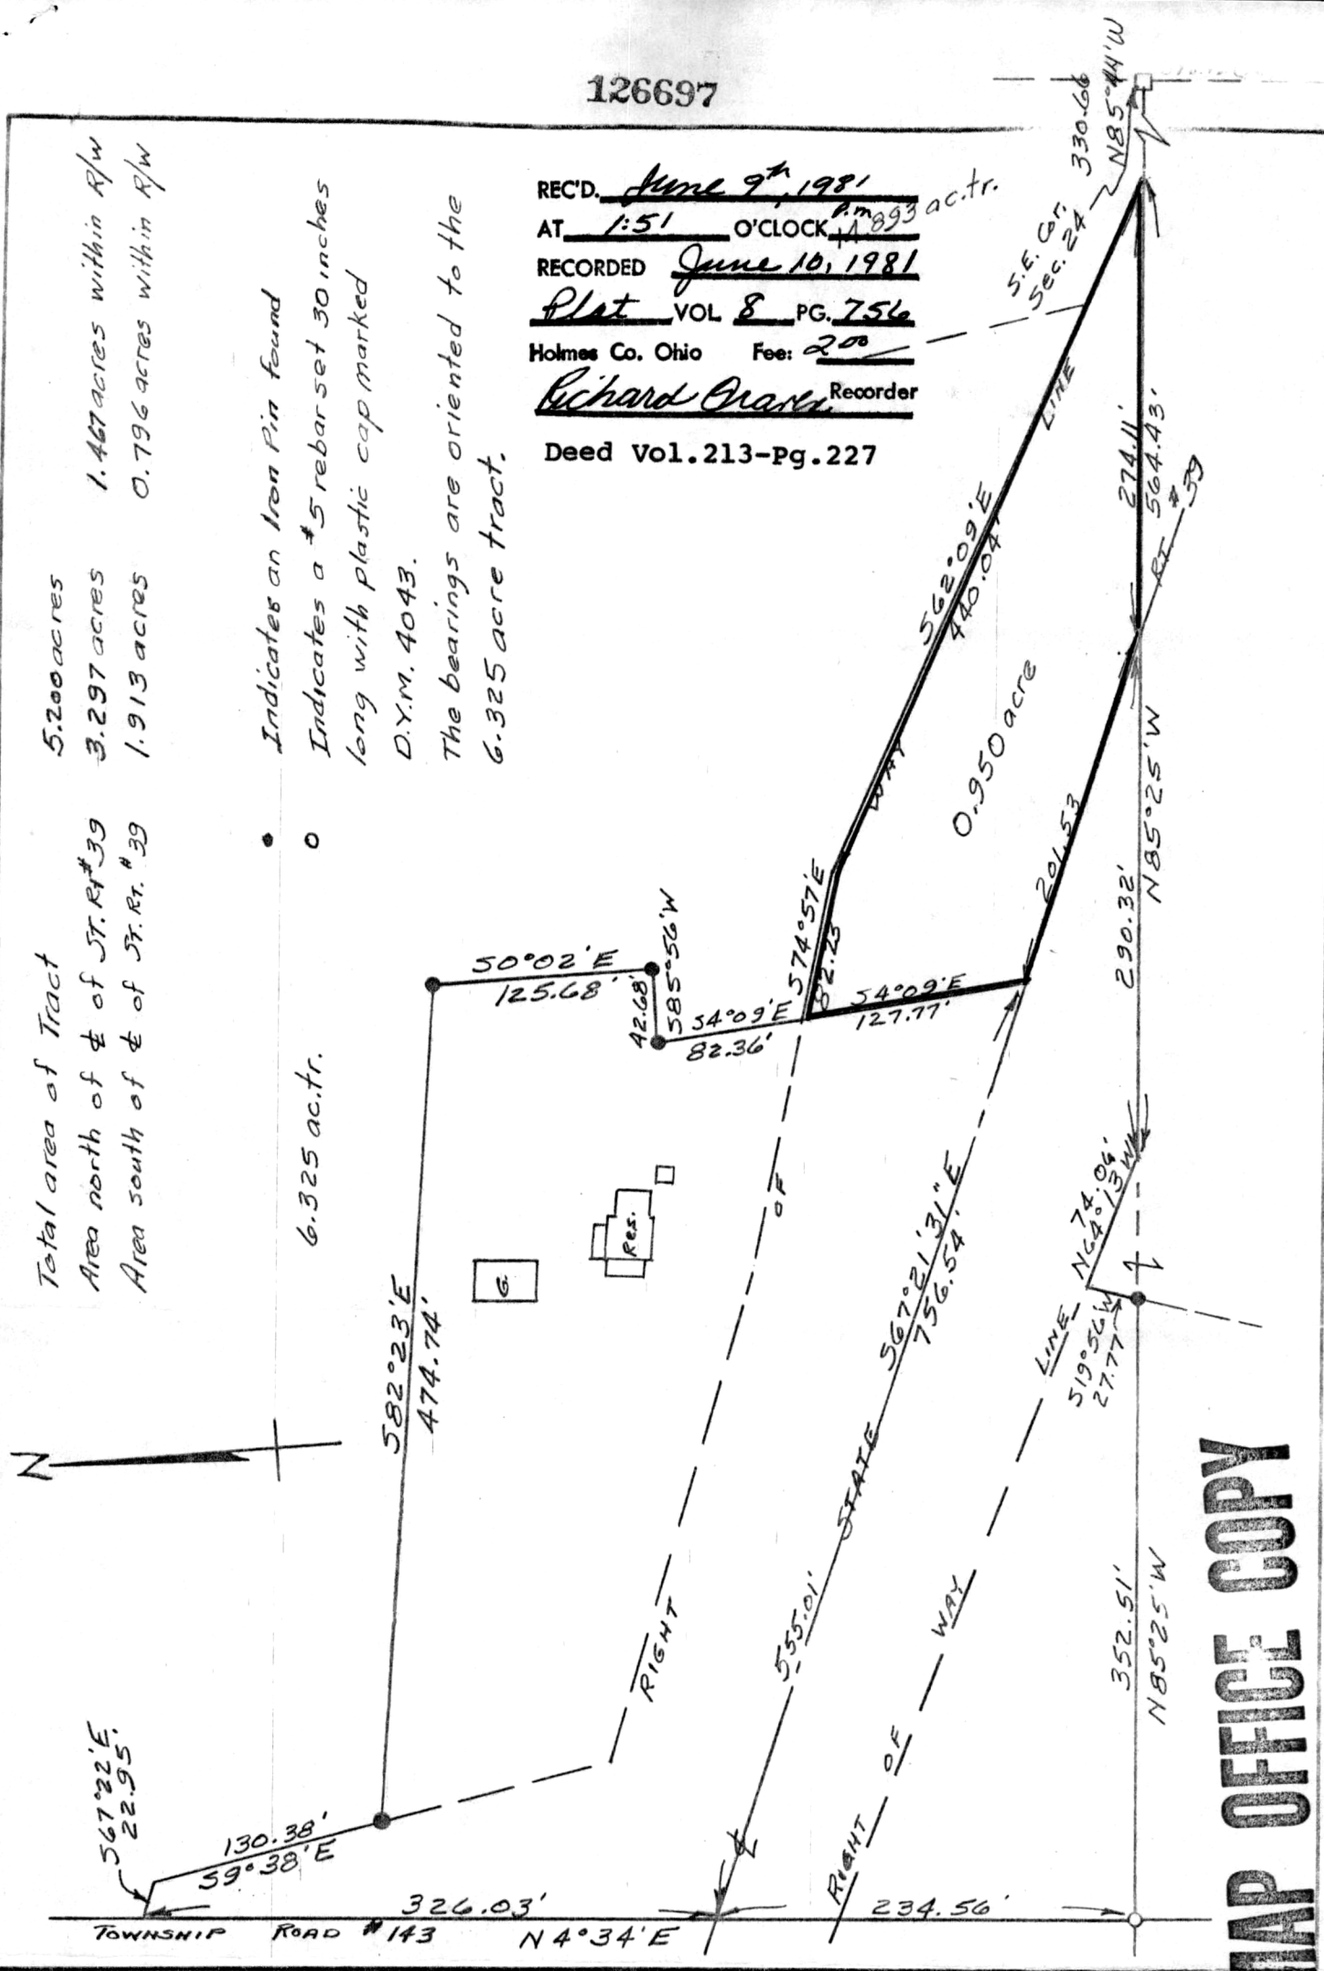

MAP OFFICE COPY

MISKIMEN ENGINEERING & SURVEYING
CONSULTING ENGINEER & PROFESSIONAL LAND SURVEYORS

640 WEST HIGH AVENUE
NEW PHILADELPHIA, OHIO 44663

Plat of Survey for
ALFRED E. ZAHNER

CERTIFICATE OF SURVEYOR
I, the undersigned, hereby certify that this map is true and correct.
D.Y. Miskimen
D.Y. Miskimen Registered Surveyor No. 4043

Located in the SE Qr. Sec. 24 T 9 - R 4
Walnutcreek Twp. Holmes Co. Part of
a 20 ac. tr. V. 111 P. 295
Scale: 1in. = 100ft. Date 4/23/81
Rev. 5/11/81