PLAT SHOWING THE LANDS OF MARJORIE H. STOCK
SOUTH WEST AND NORTH WEST QUARTERS SECTION 7
TOWNSHIP 9, RANGE 6, HARDY TOWNSHIP, HOLMES CO.
SEPTEMBER 12, 1981

9-17-81

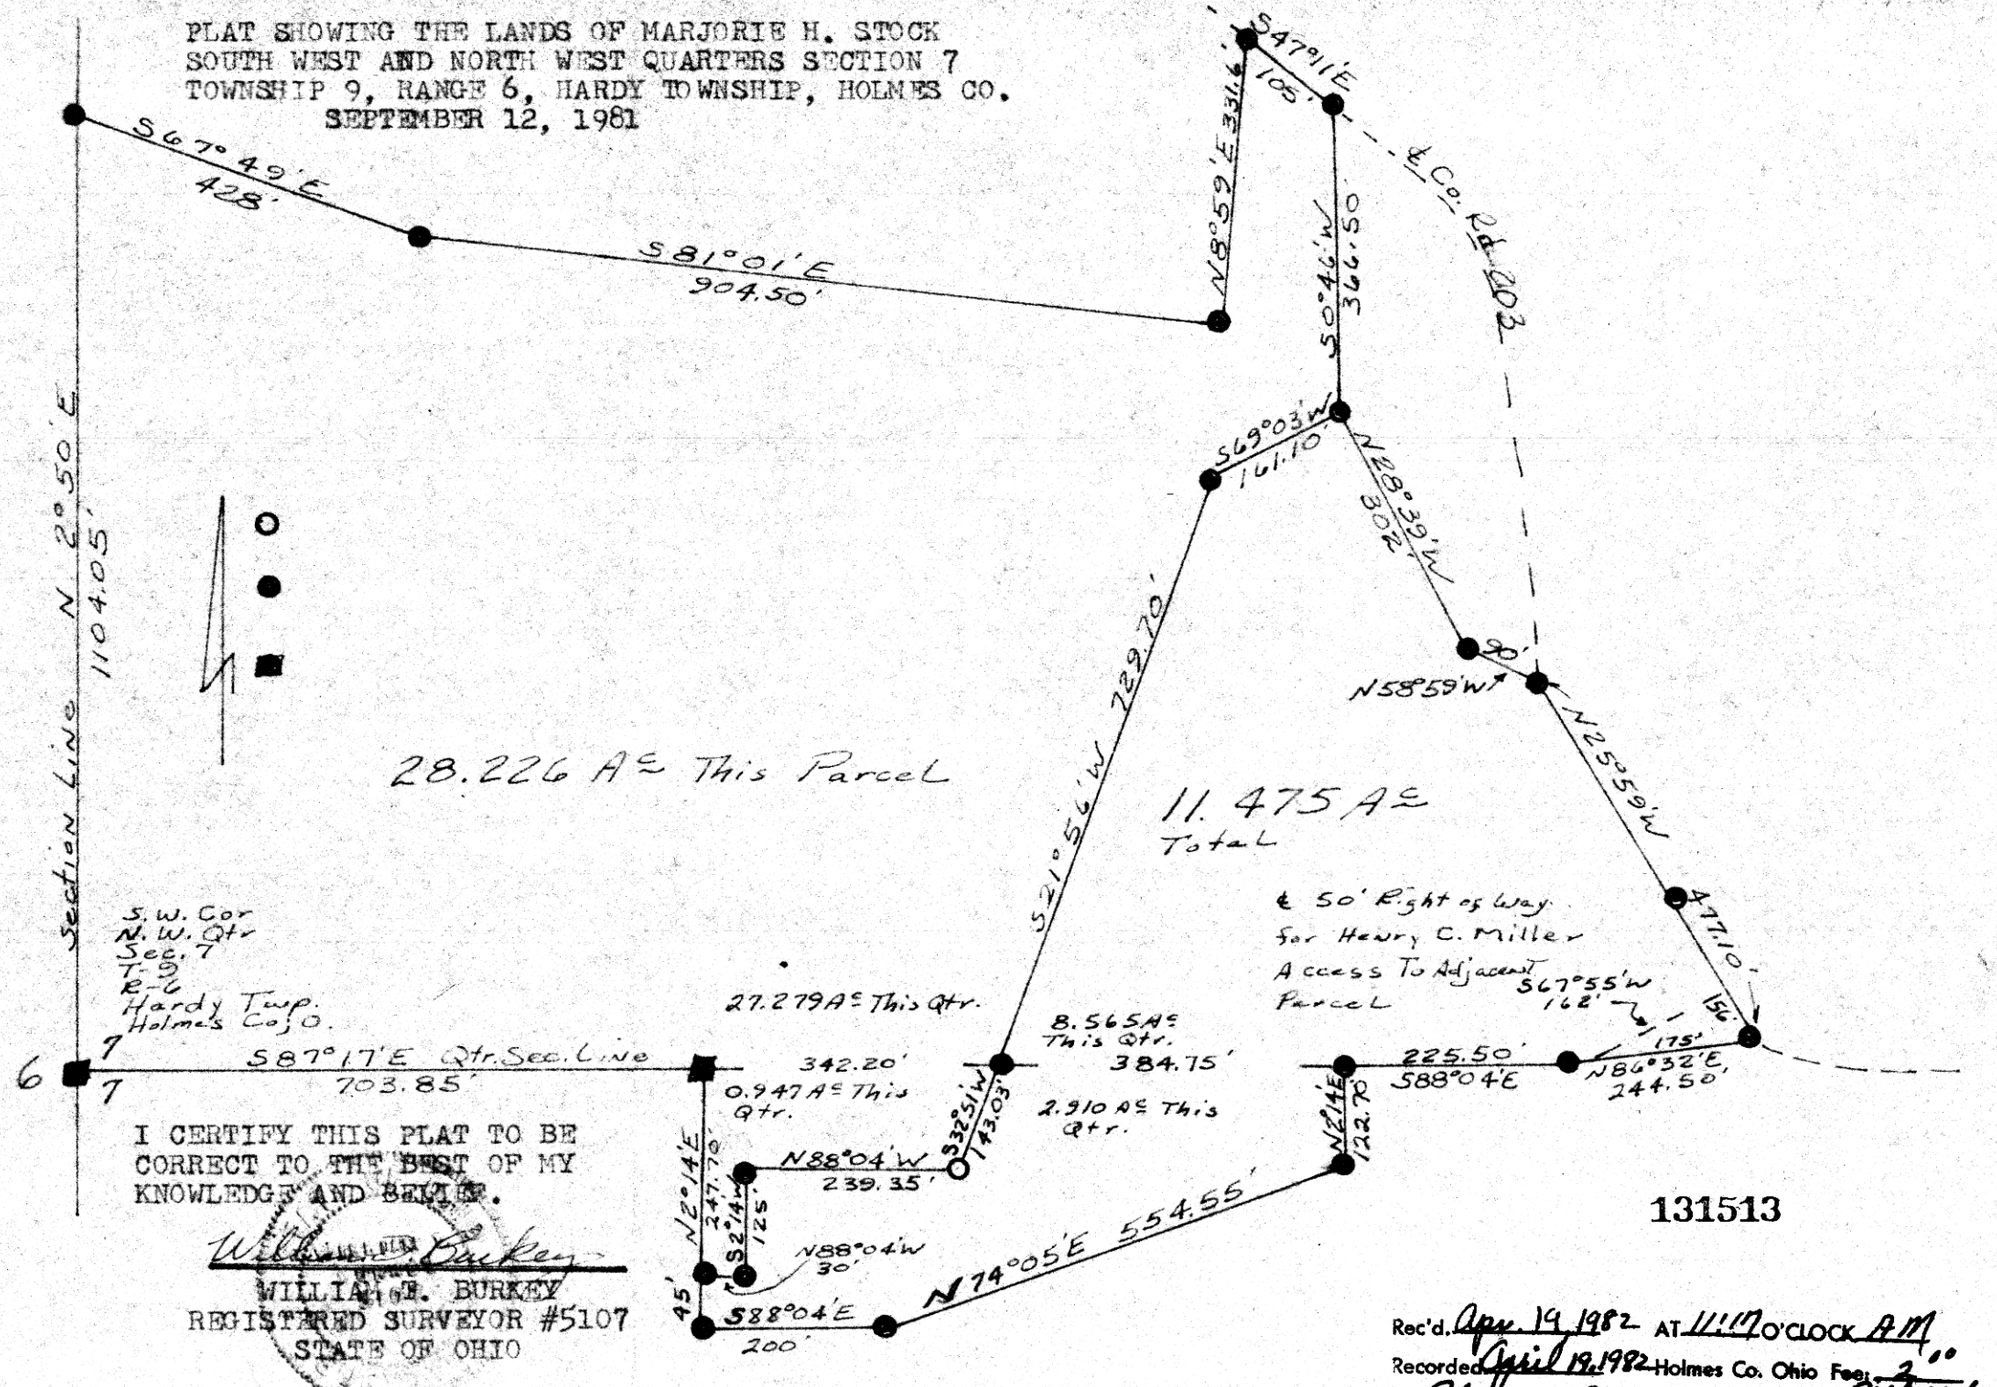

I CERTIFY THIS PLAT TO BE
CORRECT TO THE BEST OF MY
KNOWLEDGE AND BELIEF.

William T. Burkey

WILLIAM T. BURKEY
REGISTERED SURVEYOR #5107
STATE OF OHIO

131513

Rec'd. Apr. 19 1982 AT 11:17 O'CLOCK AM
Recorded April 19, 1982 Holmes Co. Ohio Fee: 2.00
Plat Vol. 8 Pg. 878 Recorder Richard Blosser
Deed Vol. 216 Pgs. 793, 795