138837

MAP OFFICE COPY

SURVEY 0.9795 ACRE PARCEL
S.W. QTR. SEC. 6
T-17N, R-14W
RIPLEY TOWNSHIP
HOLMES COUNTY, OHIO

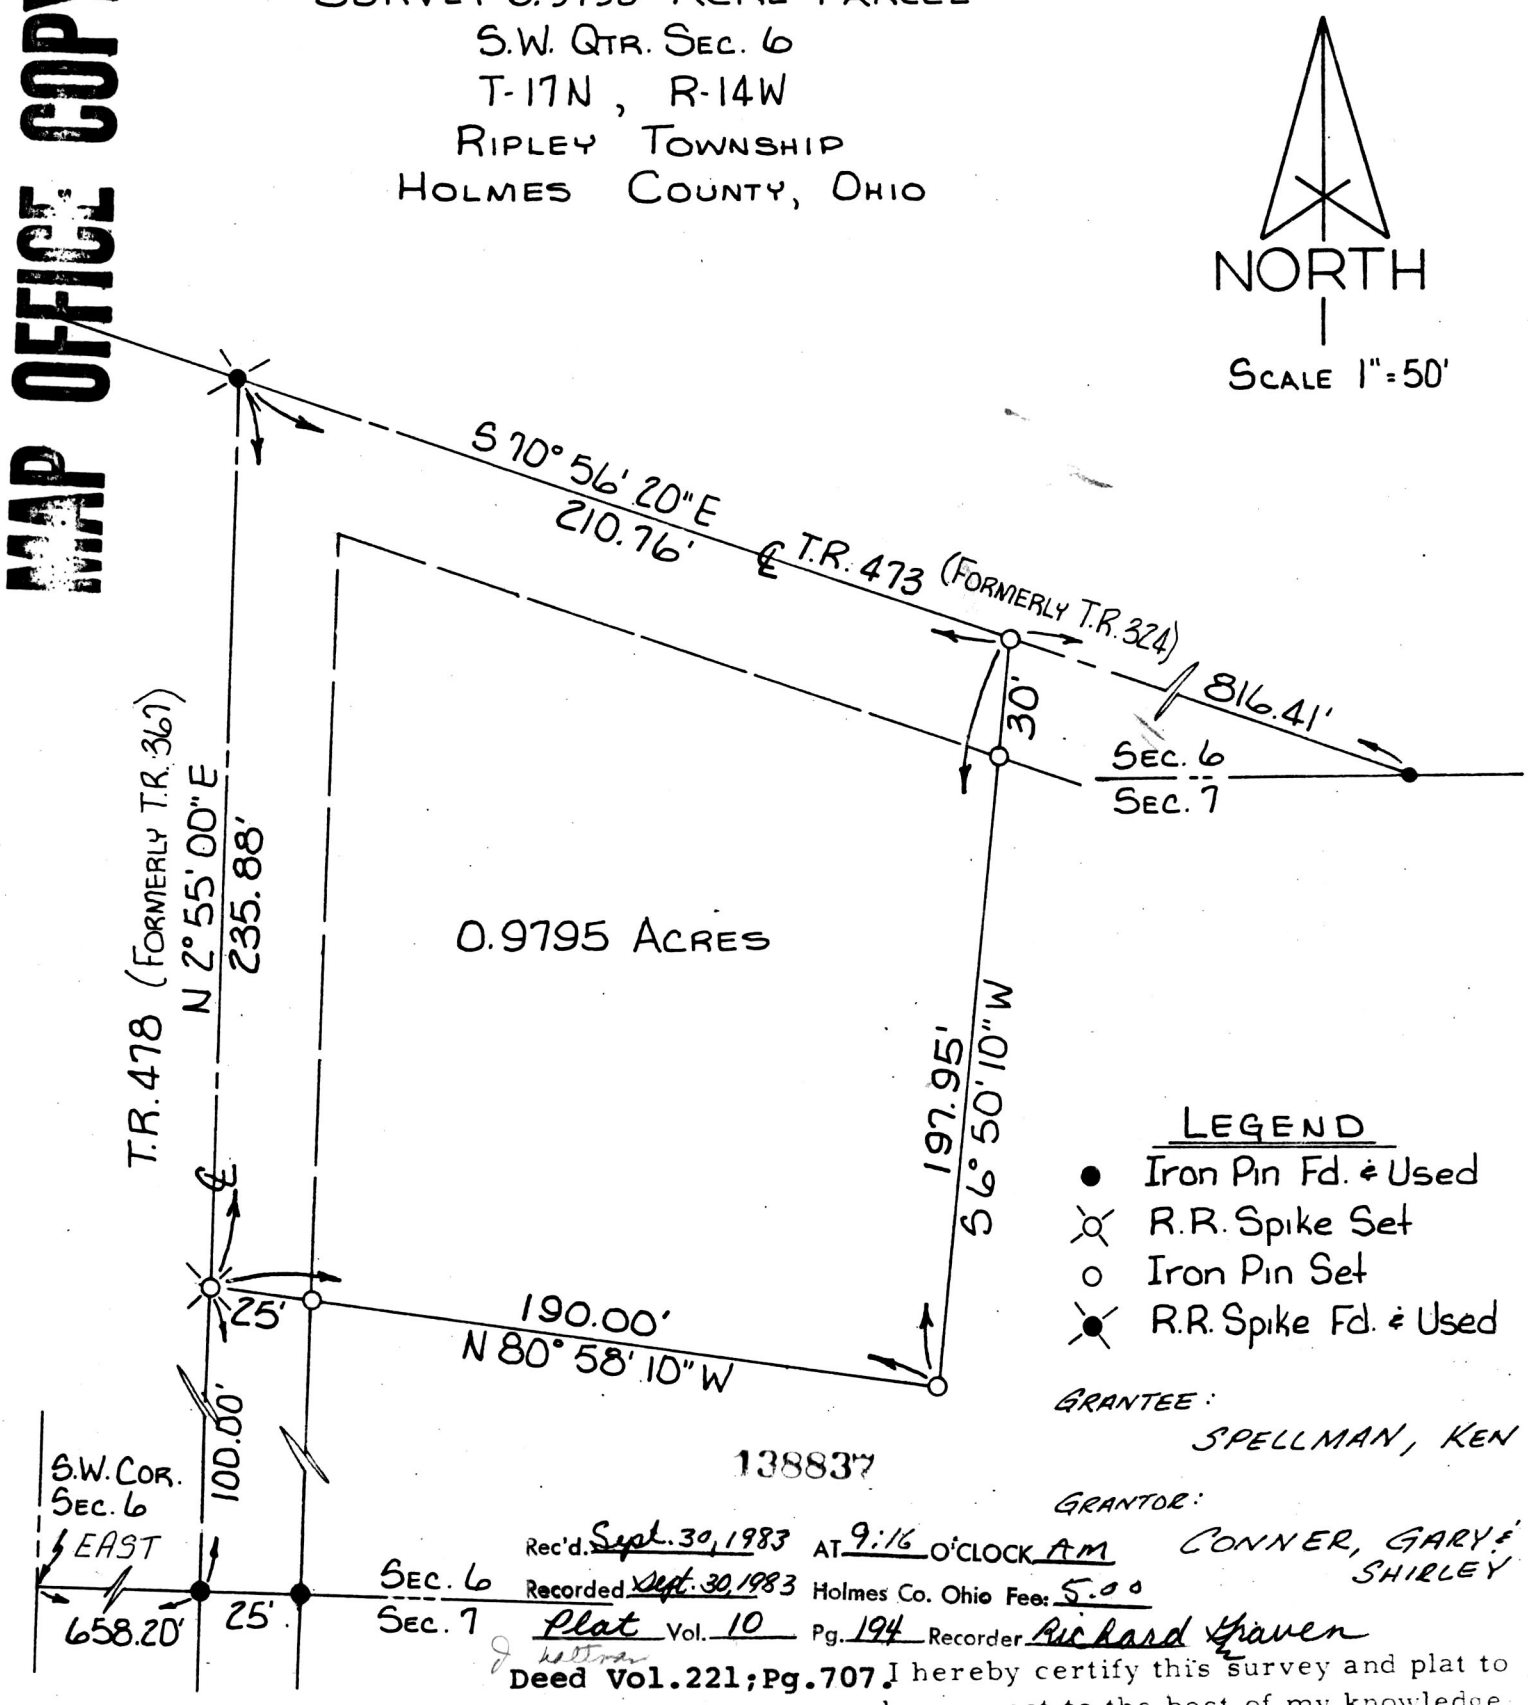

LEGEND
- ● Iron Pin Fd. & Used
- ⊗ R.R. Spike Set
- ○ Iron Pin Set
- ⊗ R.R. Spike Fd. & Used

GRANTEE: SPELLMAN, KEN

GRANTOR: CONNER, GARY & SHIRLEY

138837

Rec'd. Sept. 30, 1983 AT 9:16 O'CLOCK AM
Recorded Sept. 30, 1983 Holmes Co. Ohio Fee: 5.00
Plat Vol. 10 Pg. 194 Recorder Richard Graven
Deed Vol. 221; Pg. 707

I hereby certify this survey and plat to be correct to the best of my knowledge this 29TH day of AUGUST 19 83

Virgil D. Landis

Virgil D. Landis, P.S. # 6551

SHAFFER, JOHNSTON, LICHTENWALTER & ASSOCIATES, INC.
CONSULTING ENGINEERS - SURVEYORS
MANSFIELD OHIO WOOSTER