139344

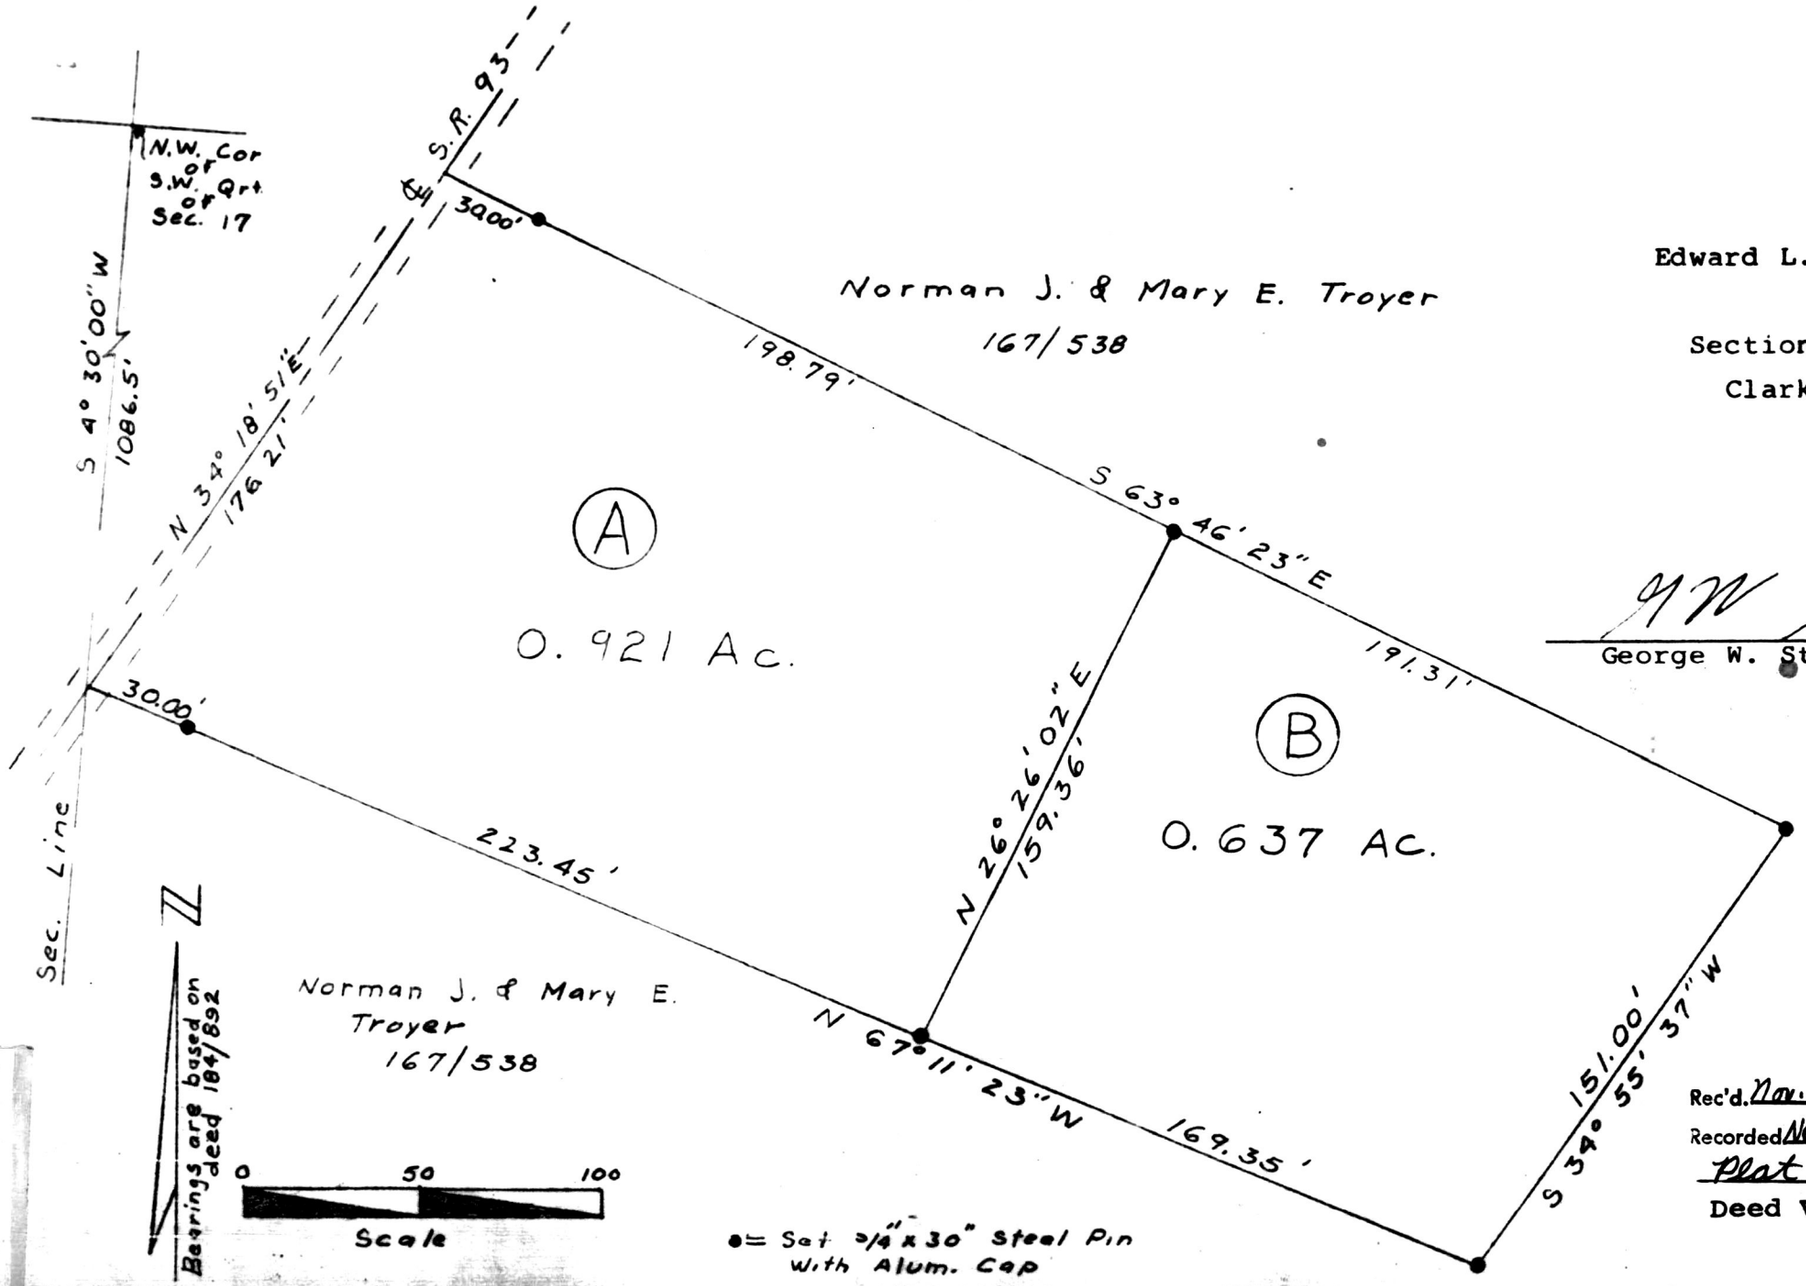

Tract Split
Of The Lands Of
Edward L. & Lucille Gause, 184/892
In
Section 17, Range 4W, Township 8N
Clark Township, Holmes County
Ohio
June 9, 1983

George W. Stewart, Reg. Surveyor #6357

STATE OF OHIO
GEORGE W. STEWART 6357
REGISTERED SURVEYOR

139344

Rec'd. Nov. 1, 1983 AT 11:02 O'CLOCK A
Recorded Nov. 1, 1983 Holmes Co. Ohio Fee: 5.00
Plat Vol. 10 Pg. 204 Recorder Richard Graves
Deed Vol. 222; Pg. 11.

Produced By
G. A. STEWART INC.
450 South Fourth St. (614) 622-2783
COSHOCTON, OHIO 43812

VOL 10 PAGE 204