VOL 10 PAGE 266

THE COSHOCTON LAND SURVEYING SERVICE

233 S. FOURTH ST. COSHOCTON, OHIO 43812

BEING PART OF: LOT Out 101
SEC. 19
QUAR 4th
T9N, R7W
TOWNSHIP Hardy
COUNTY Holmes, Ohio U.S.M.L. The Village of Millersburg

SURVEY FOR: Herman Cline
DATE: May, 1984
SCALE: 1" = 50'

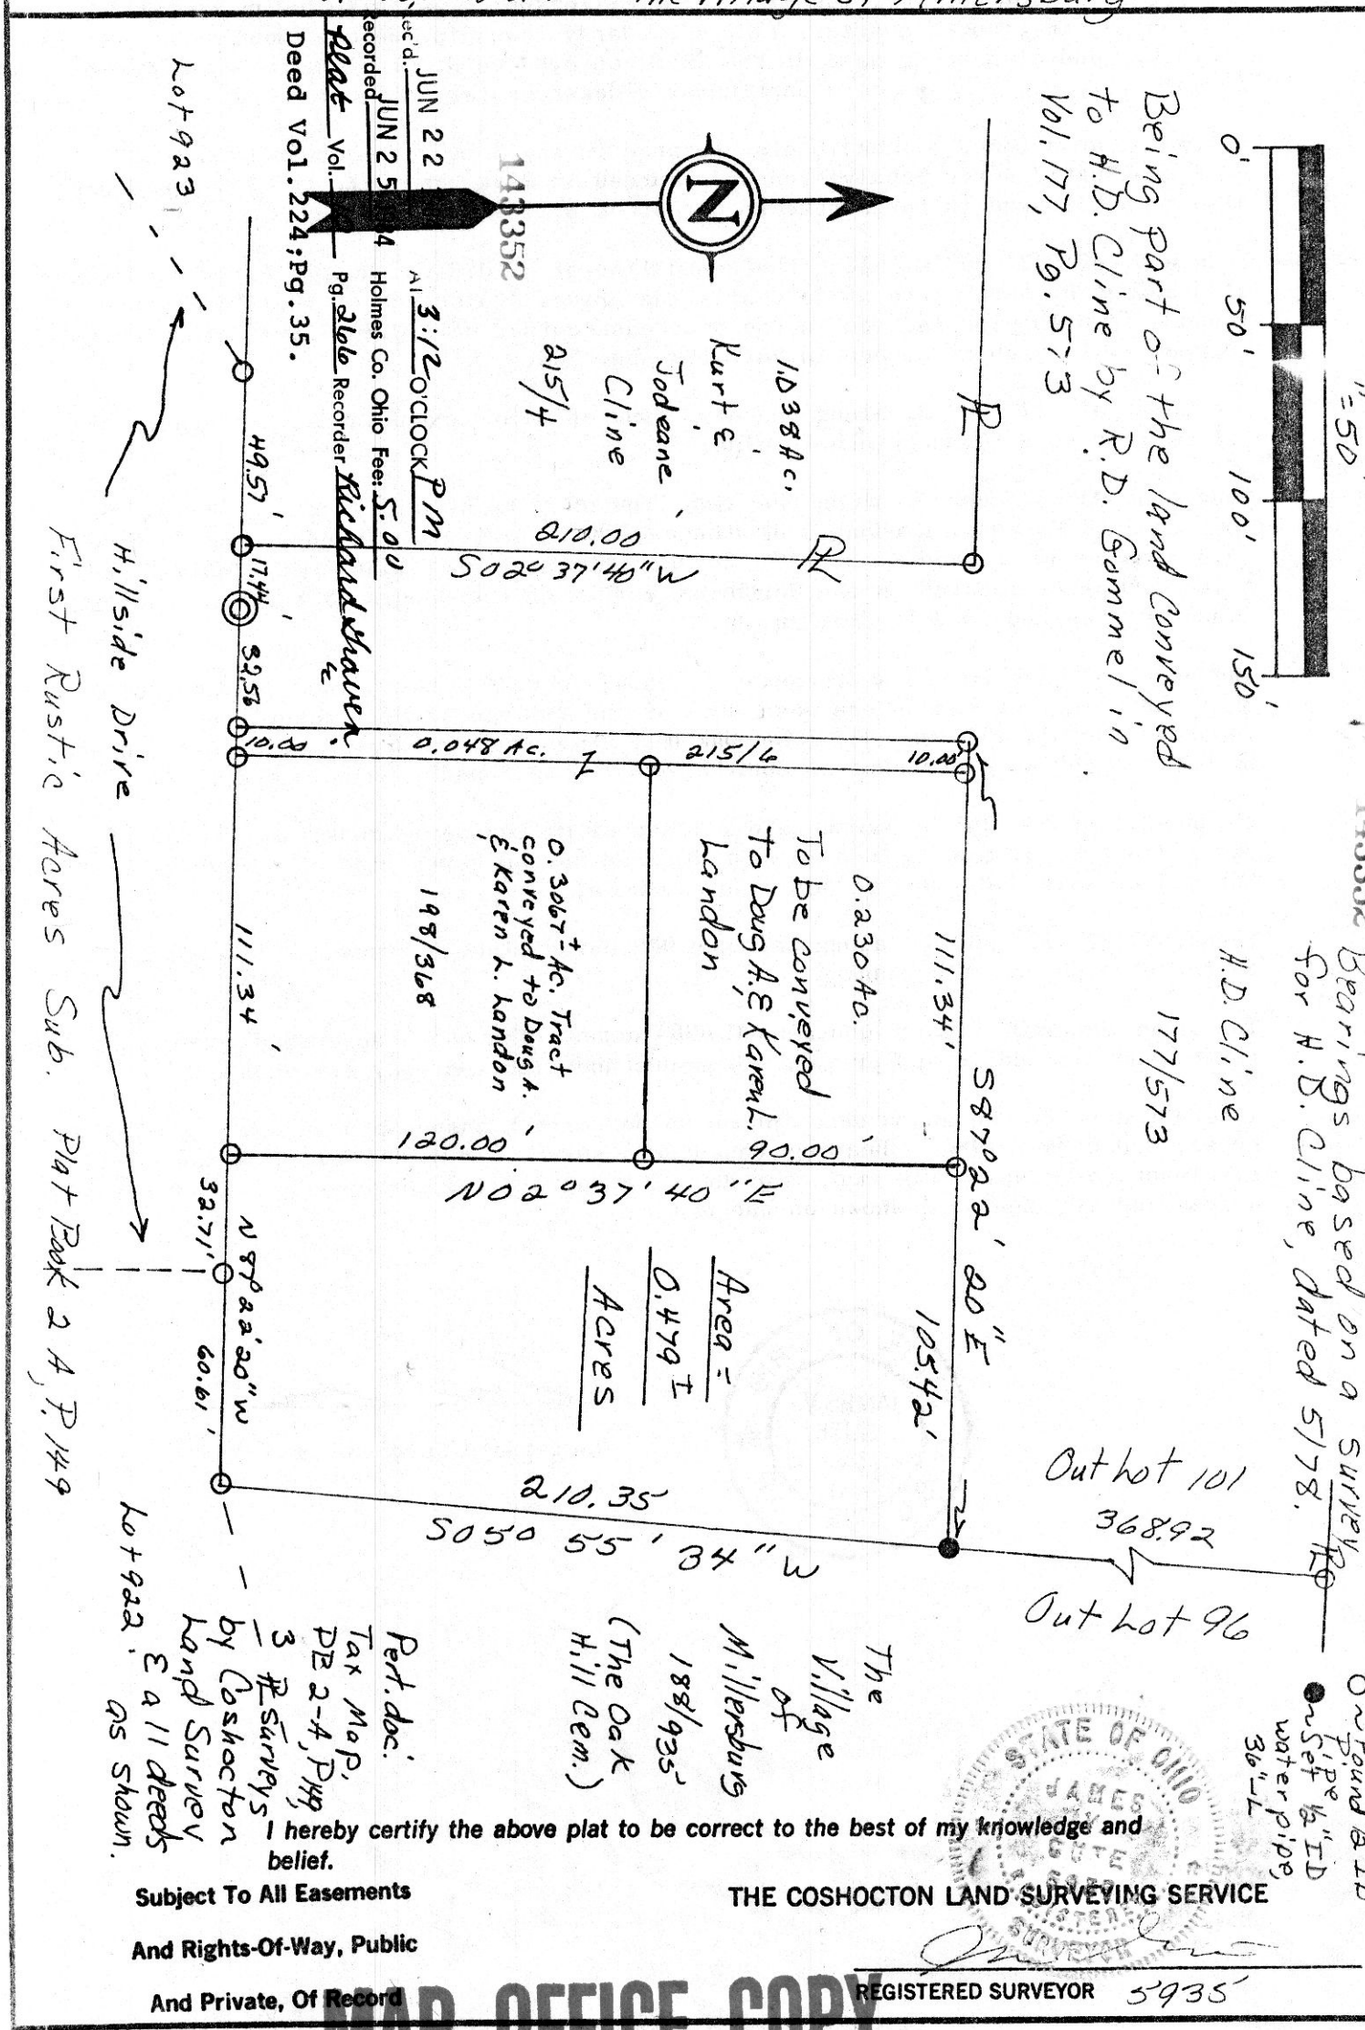

I hereby certify the above plat to be correct to the best of my knowledge and belief.

Subject To All Easements

And Rights-Of-Way, Public

And Private, Of Record

THE COSHOCTON LAND SURVEYING SERVICE

REGISTERED SURVEYOR 5935

STATE OF OHIO JAMES CUTE 5935 REGISTERED SURVEYOR

MAP OFFICE COPY

S15, F28