VOL 10 PAGE 274

143538

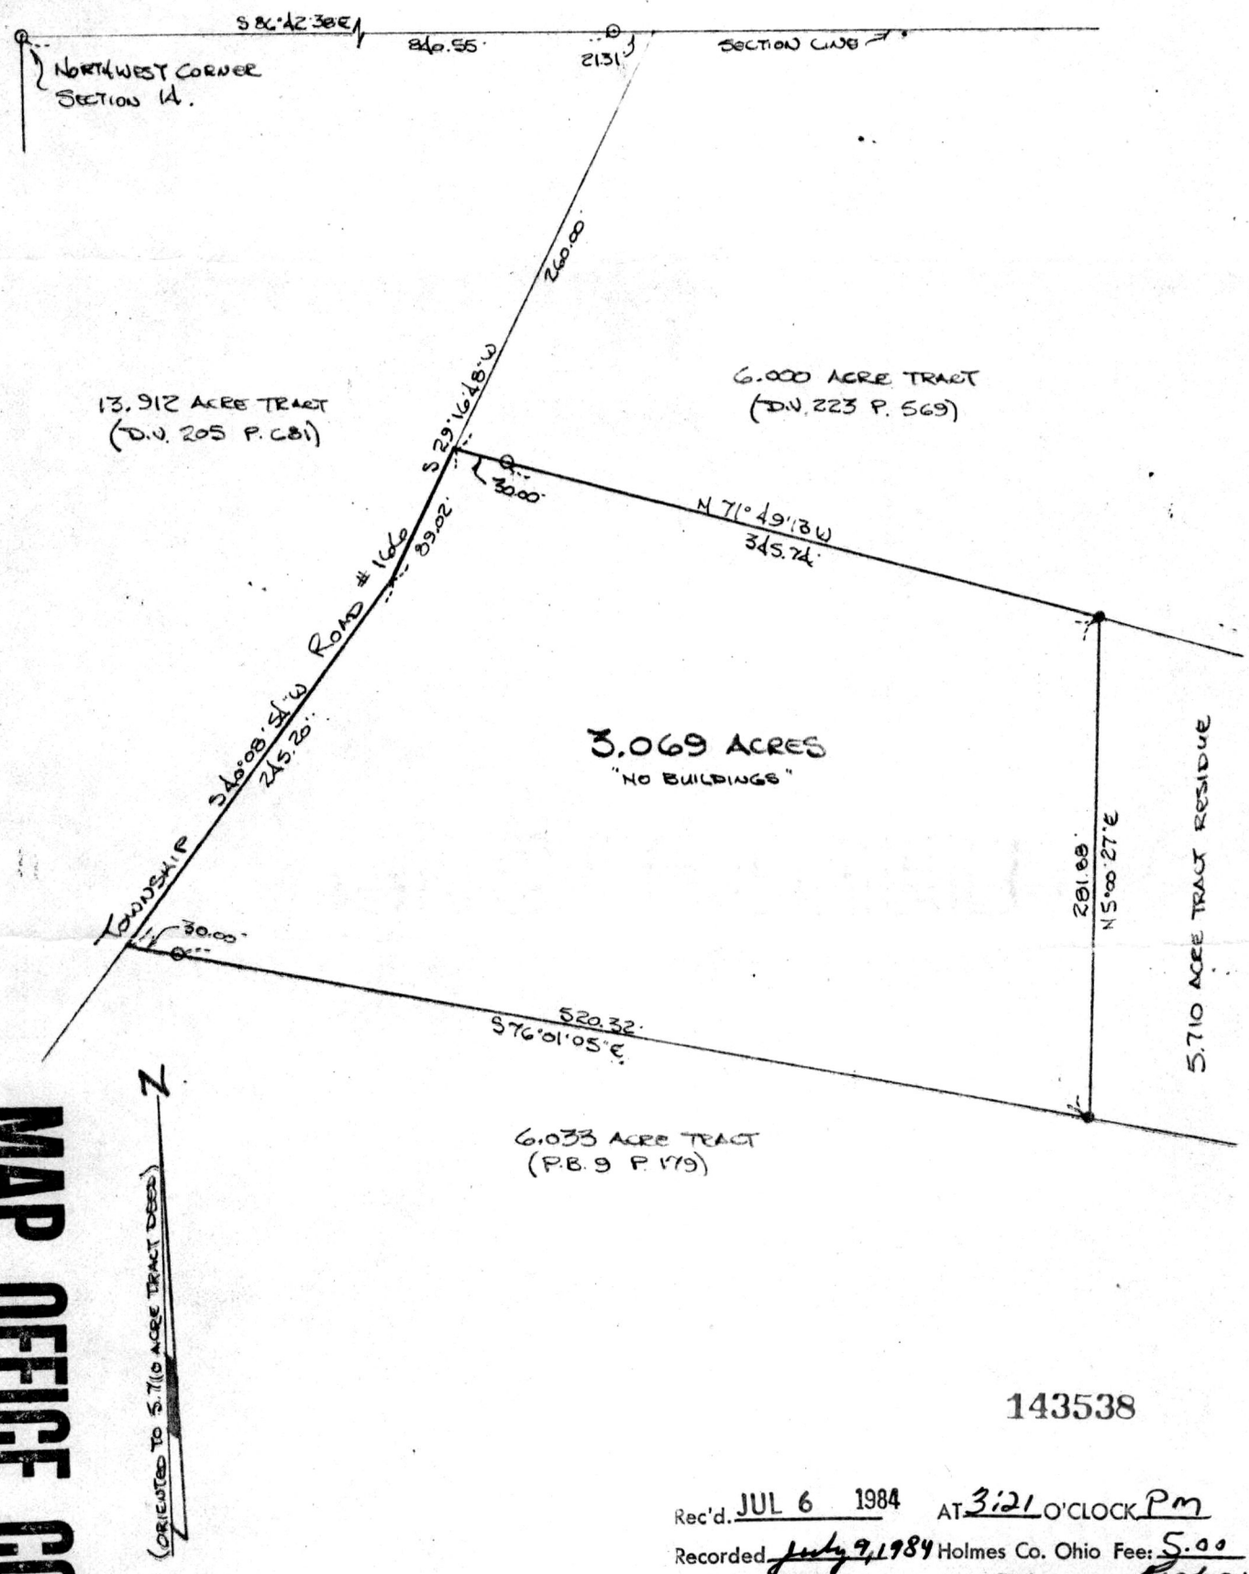

MAP OFFICE COPY

143538

Rec'd. JUL 6 1984 AT 3:21 O'CLOCK PM

Recorded July 9, 1984 Holmes Co. Ohio Fee: 5.00

Plat Vol. 10 Pg. 274 Recorder Richard Grandy

Paid by Miller atty

Deed Vol. 224 Pg. 167

O ~ DENOTES ½ INCH ID IRON PIPE, FOUND.

● ~ DENOTES THIRTY INCH LONG NO. 5 RE-BAR WITH PLASTIC CAP, SET.

MISKIMEN ENGINEERING & SURVEYING

CONSULTING ENGINEER & PROFESSIONAL LAND SURVEYORS

640 WEST HIGH AVENUE

NEW PHILADELPHIA, OHIO 44663

Plat of Survey for

MAHLON A. TROYER

CERTIFICATE OF SURVEYOR

I, the undersigned, hereby certify that this map is true and correct.

David L. Miskimen

S-5970

Registered Surveyor No. 5970

Located in THE NORTHWEST QUARTER OF SECTION 14 IN T-8, R-4 IN CLARK TOWNSHIP, HOLMES COUNTY, OHIO

PART OF A 5.710 ACRE TRACT (D.V. 223 P. 566)

Scale: 1 INCH = 100 FEET Date JUNE 29, 1984

0 50 100 200