143822

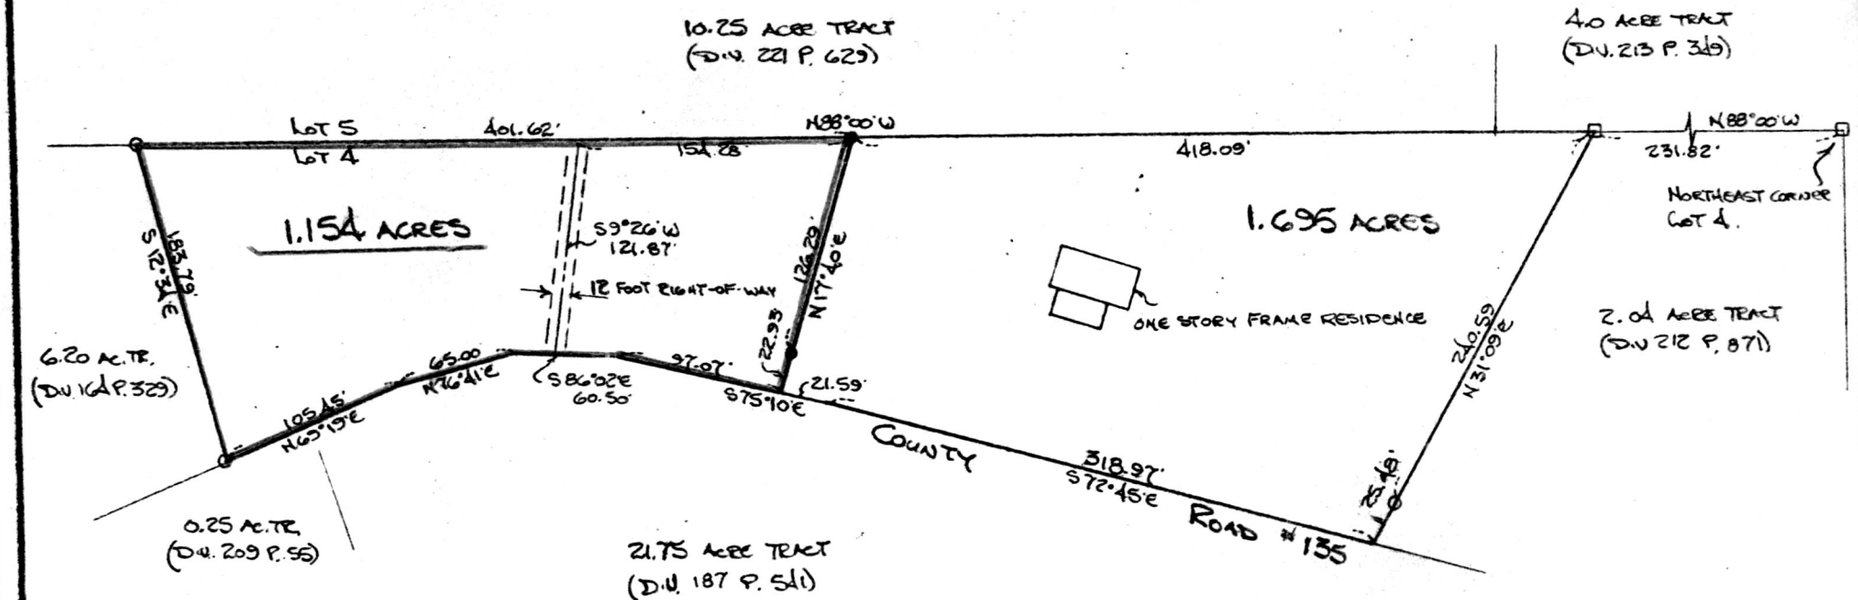

143822

□ ~ DENOTES STONE, FOUND.
○ ~ DENOTES IRON PIN, FOUND.
● ~ DENOTES THIRTY INCH LONG NO 5 RE-BAR WITH PLASTIC CAP, SET.

Rec'd. AUG 1 1984 AT 9:46 O'CLOCK AM
Recorded Aug 1, 1984 Holmes Co. Ohio Fee: 5.00
Plat Vol. 10 Pg. 286 Recorder Richard Graven
Deputy - Vandilla Gerber

DEED VOL. 224 PAGES 436-440

(CORRECTED TO DEED VOLUME 187 PAGE 561)

MISKIMEN ENGINEERING & SURVEYING

CONSULTING ENGINEER & PROFESSIONAL LAND SURVEYORS

640 WEST HIGH AVENUE
NEW PHILADELPHIA, OHIO 44663

Plat of Survey for
ROBERT BARD

CERTIFICATE OF SURVEYOR
I, the undersigned, hereby certify that this map is true and correct.

Registered Surveyor No. 5970

Located in LOT 4 IN THE THIRD QUARTER OF T-9 R-5 IN WALNUT CREEK TOWNSHIP, HOLMES COUNTY, OHIO. THE DIVISION OF A 2.848 ACRE TRACT (D.V. 187 P. 561)

Scale: 1 INCH = 100 FEET Date JULY 26, 1984

0 50 100 200