144565

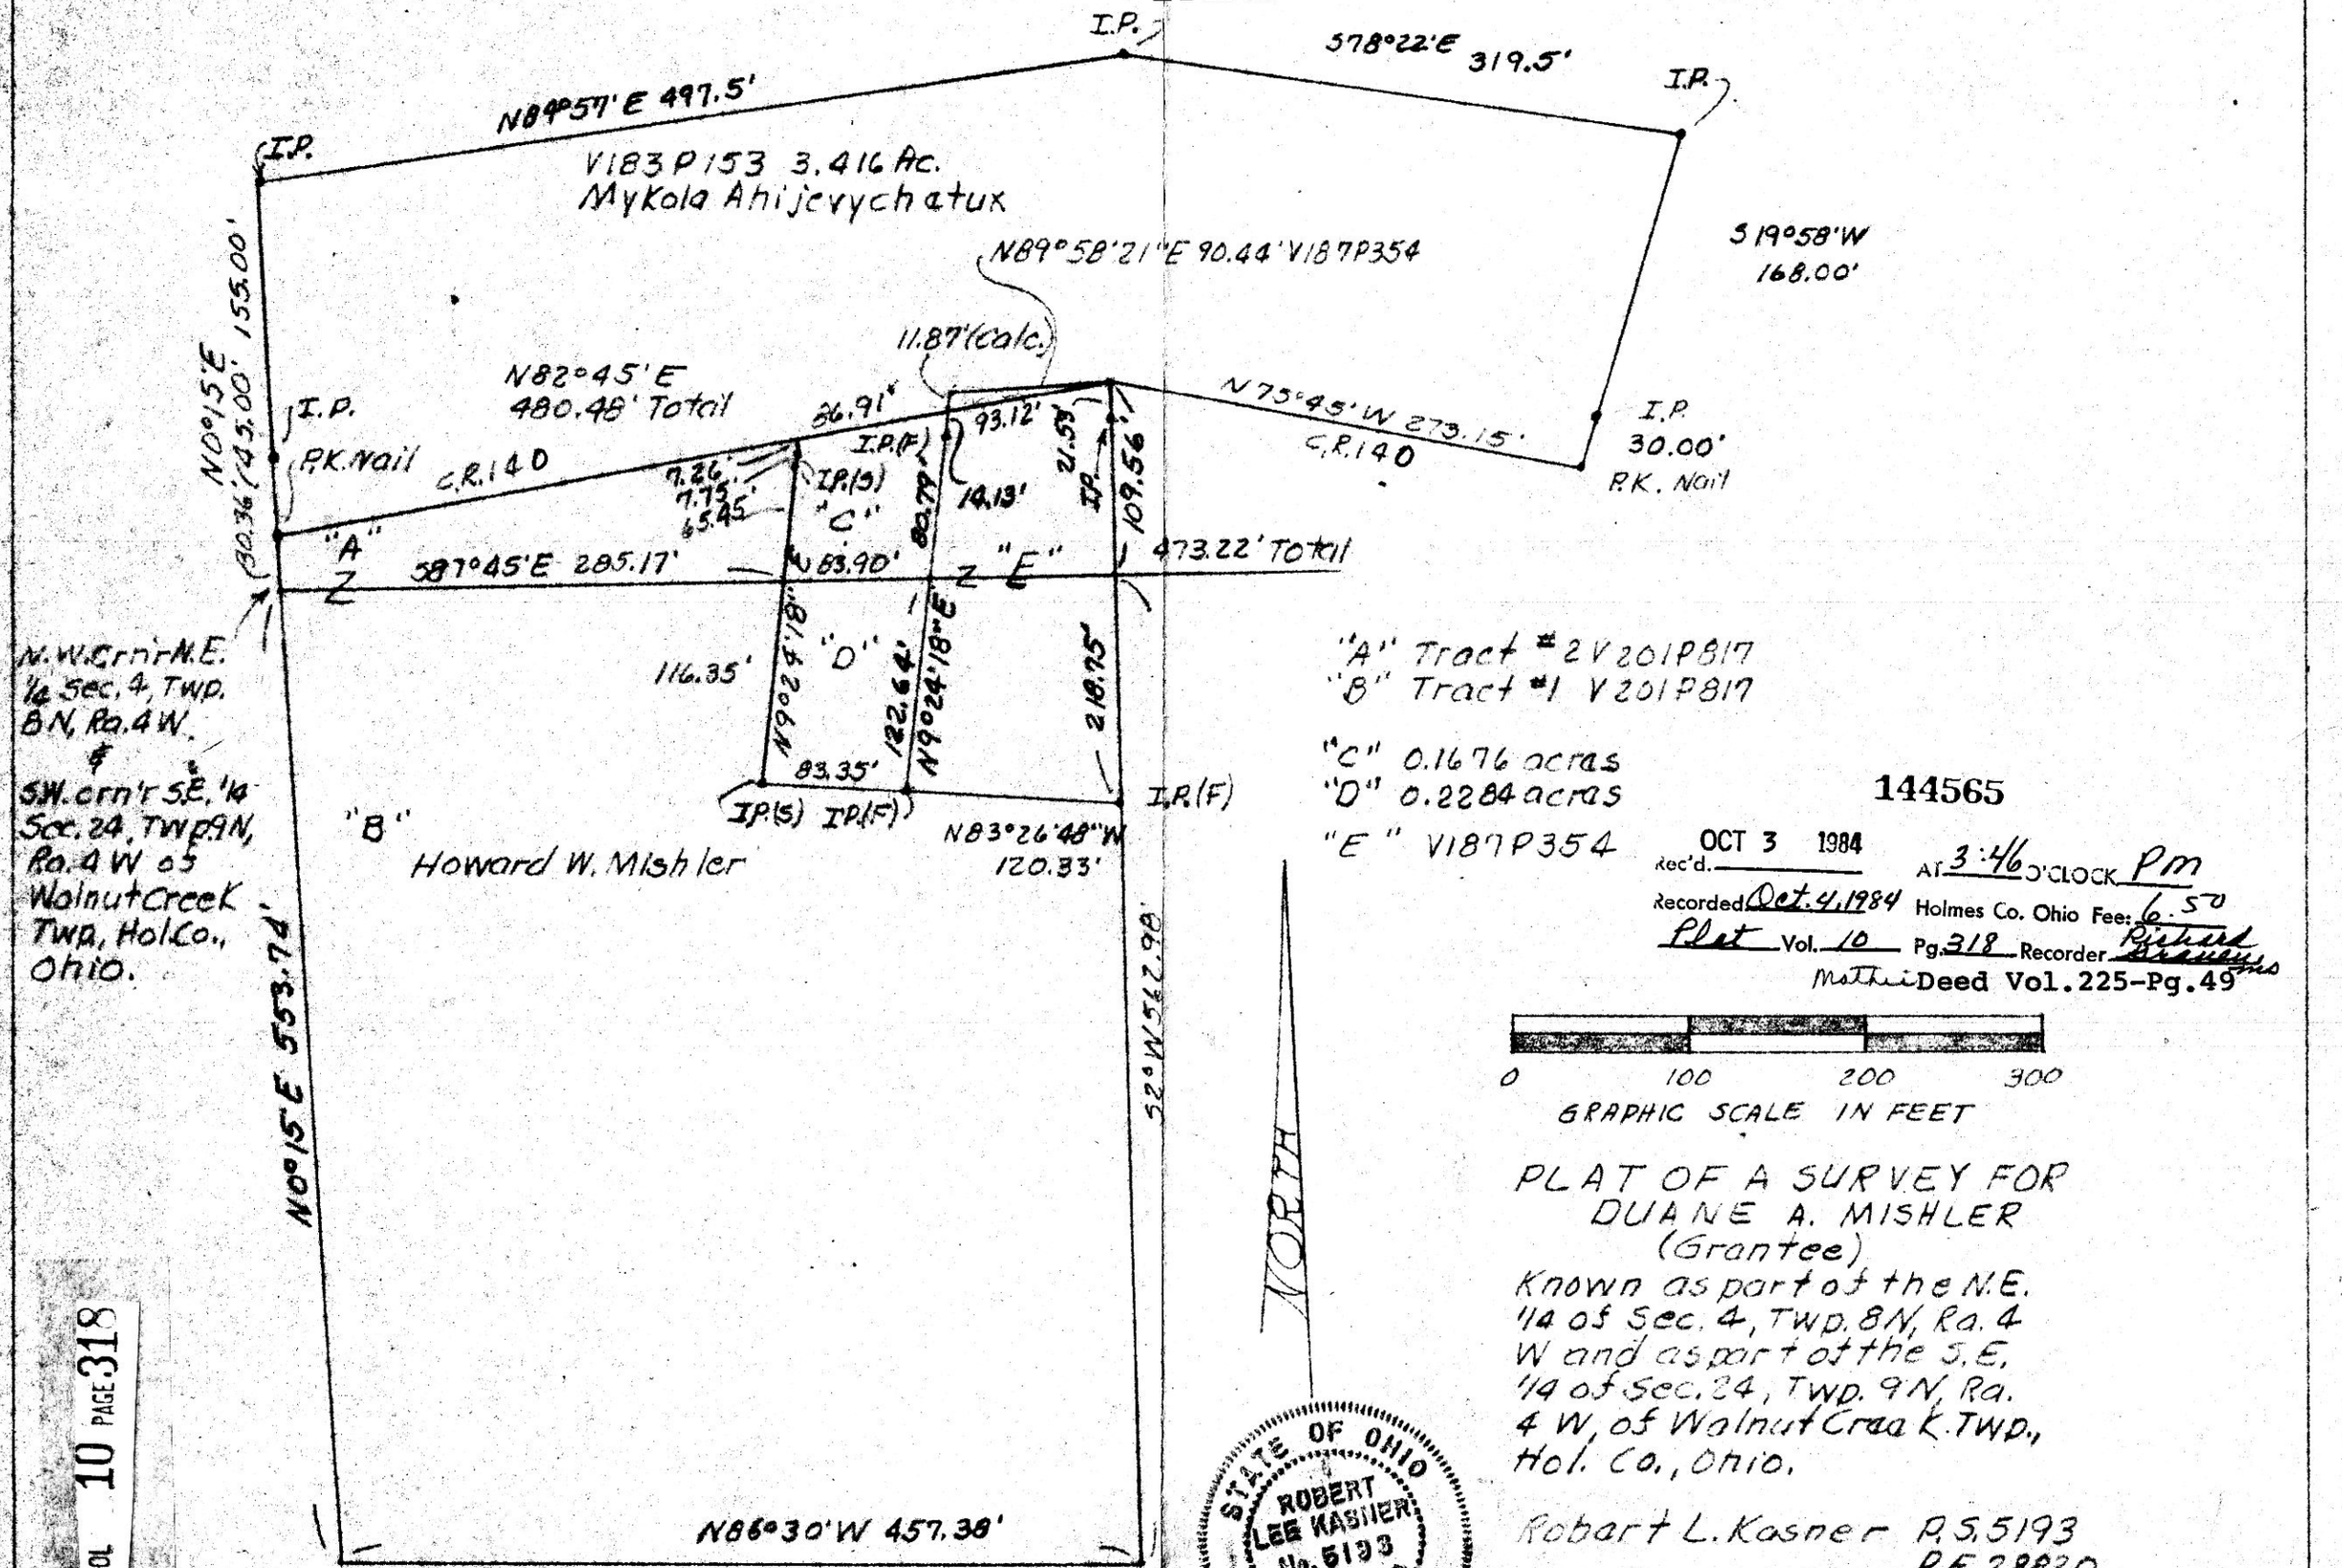

"A" Tract #2 V201P817
"B" Tract #1 V201P817
"C" 0.1676 acres
"D" 0.2284 acres
"E" V187P354

144565

Rec'd. OCT 3 1984 At 3:46 O'CLOCK PM
Recorded Oct. 4, 1984 Holmes Co. Ohio Fee: 6.50
Plat Vol. 10 Pg. 318 Recorder Richard Brenneman
Mathis Deed Vol. 225-Pg. 49

0 100 200 300
GRAPHIC SCALE IN FEET

PLAT OF A SURVEY FOR
DUANE A. MISHLER
(Grantee)

Known as part of the N.E. 1/4 of Sec. 4, TWP. 8N, Ra. 4 W and as part of the S.E. 1/4 of Sec. 24, TWP. 9N, Ra. 4 W, of Walnut Creek TWP., Hol. Co., Ohio.

Robert L. Kasner P.S. 5193
P.E. 28820
8/7/84

STATE OF OHIO
ROBERT LEE KASNER
No. 5193
REGISTERED SURVEYOR

1 VOL 10 PAGE 318

MAP OFFICE COPY