VOL 10 PAGE 399

146804

KILLBUCK TOWNSHIP
HOLMES COUNTY, OHIO
NE & NW QTR. SECTION 13
SW QTR. SECTION 8
T-8N, R-7W

0 200 400
Scale In Feet 1"=200'

Bearings Assumed

- ● I.P. Found
- △ R.R. Spike Set
- ○ I.P Set - 5/8" Bar With Yellow Cap Marked "LONG - 6505"

Surveyed For Wendle Siegfried, Owner
Deed Vol. 199, Pg 5

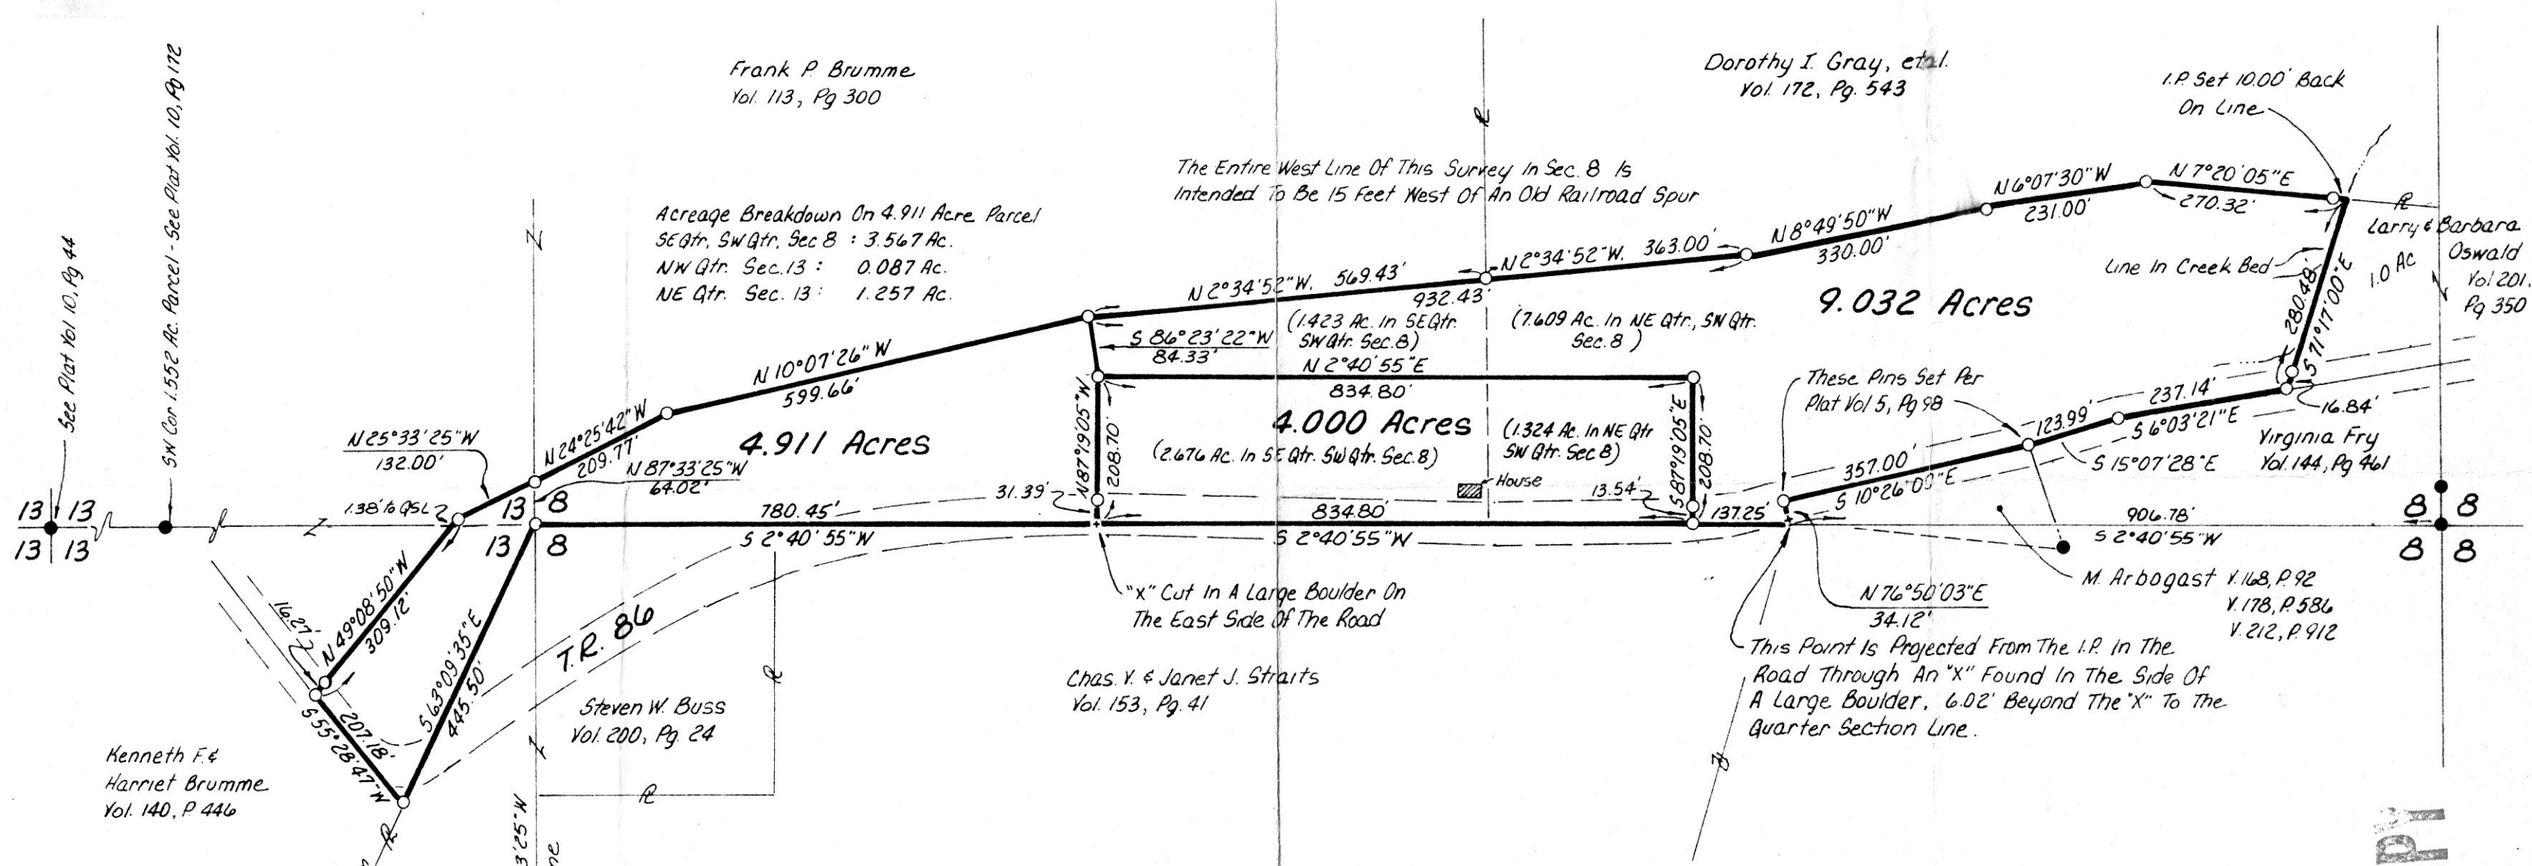

References: Plat Vol. 10, Pg. 44
" Vol. 10, Pg. 172
" Vol. 5, Pg. 98
Survey Rec. 2, Pg. 196
" - 4, Pg. 312
Deed Vol. 74, Pg. 437
Other Deed's As Shown

I Certify This Survey To Be Correct To The Best Of My Knowledge.
William H. Long April 3, 1985
William H. Long R.S. 6505
13301 T.R. 503
Big Prairie, Ohio 44611

146804
Rec'd: APR 29 1985 AT 11:24 O'CLOCK AM
Recorded April 30, 1985 Holmes Co. Ohio Fee: 10.80
Plat Vol. 10 Pg. 399 Recorder Richard Greuss
K Reject

FILE COPY
OFFICE COPY