233 S. FOURTH ST. 147542 COSHOCTON, OHIO 43812

VOL 10 PAGE 430

MAP OFFICE COPY

BEING PART OF: LOT 1
SEC. ~
QUAR. 4th.
T9N, R6W
TOWNSHIP Berlin
COUNTY Holmes, Ohio

SURVEY FOR: Orus Weaver
DATE: December, 1984
SCALE: 1" = 100'

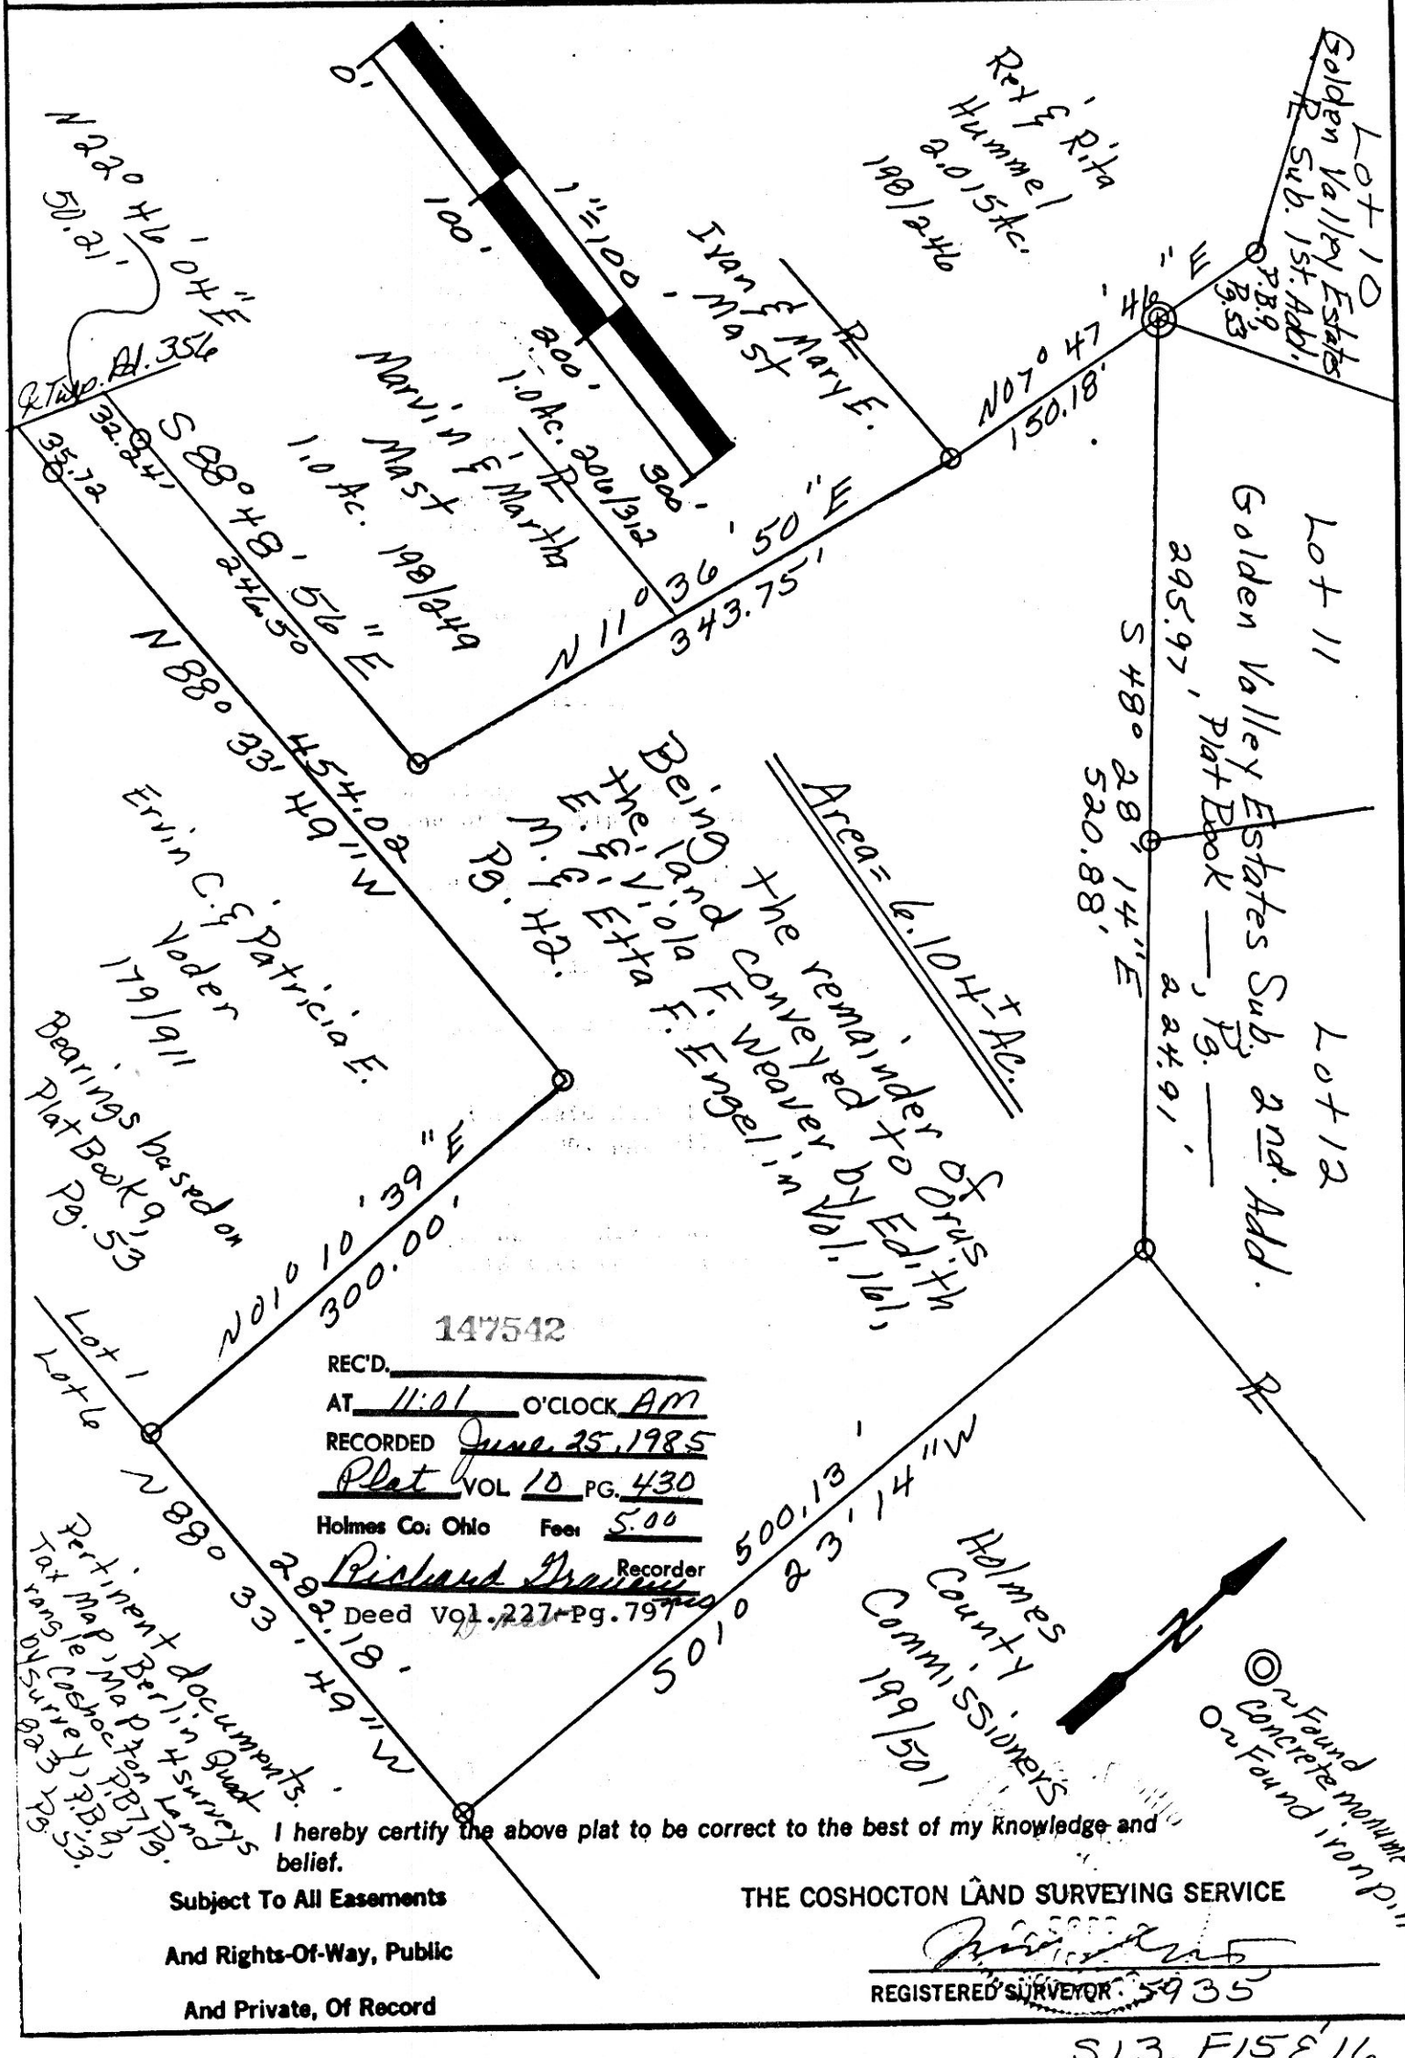

147542

REC'D.
AT 11:01 O'CLOCK AM
RECORDED June 25, 1985
Plat VOL 10 PG. 430
Holmes Co. Ohio Fee: 5.00
Richard Graves Recorder
Deed Vol. 227 Pg. 797

I hereby certify the above plat to be correct to the best of my knowledge and belief.

Subject To All Easements
And Rights-Of-Way, Public
And Private, Of Record

THE COSHOCTON LAND SURVEYING SERVICE

REGISTERED SURVEYOR 5935

S13, F15 & 16