VOL 10 PAGE 488

149094

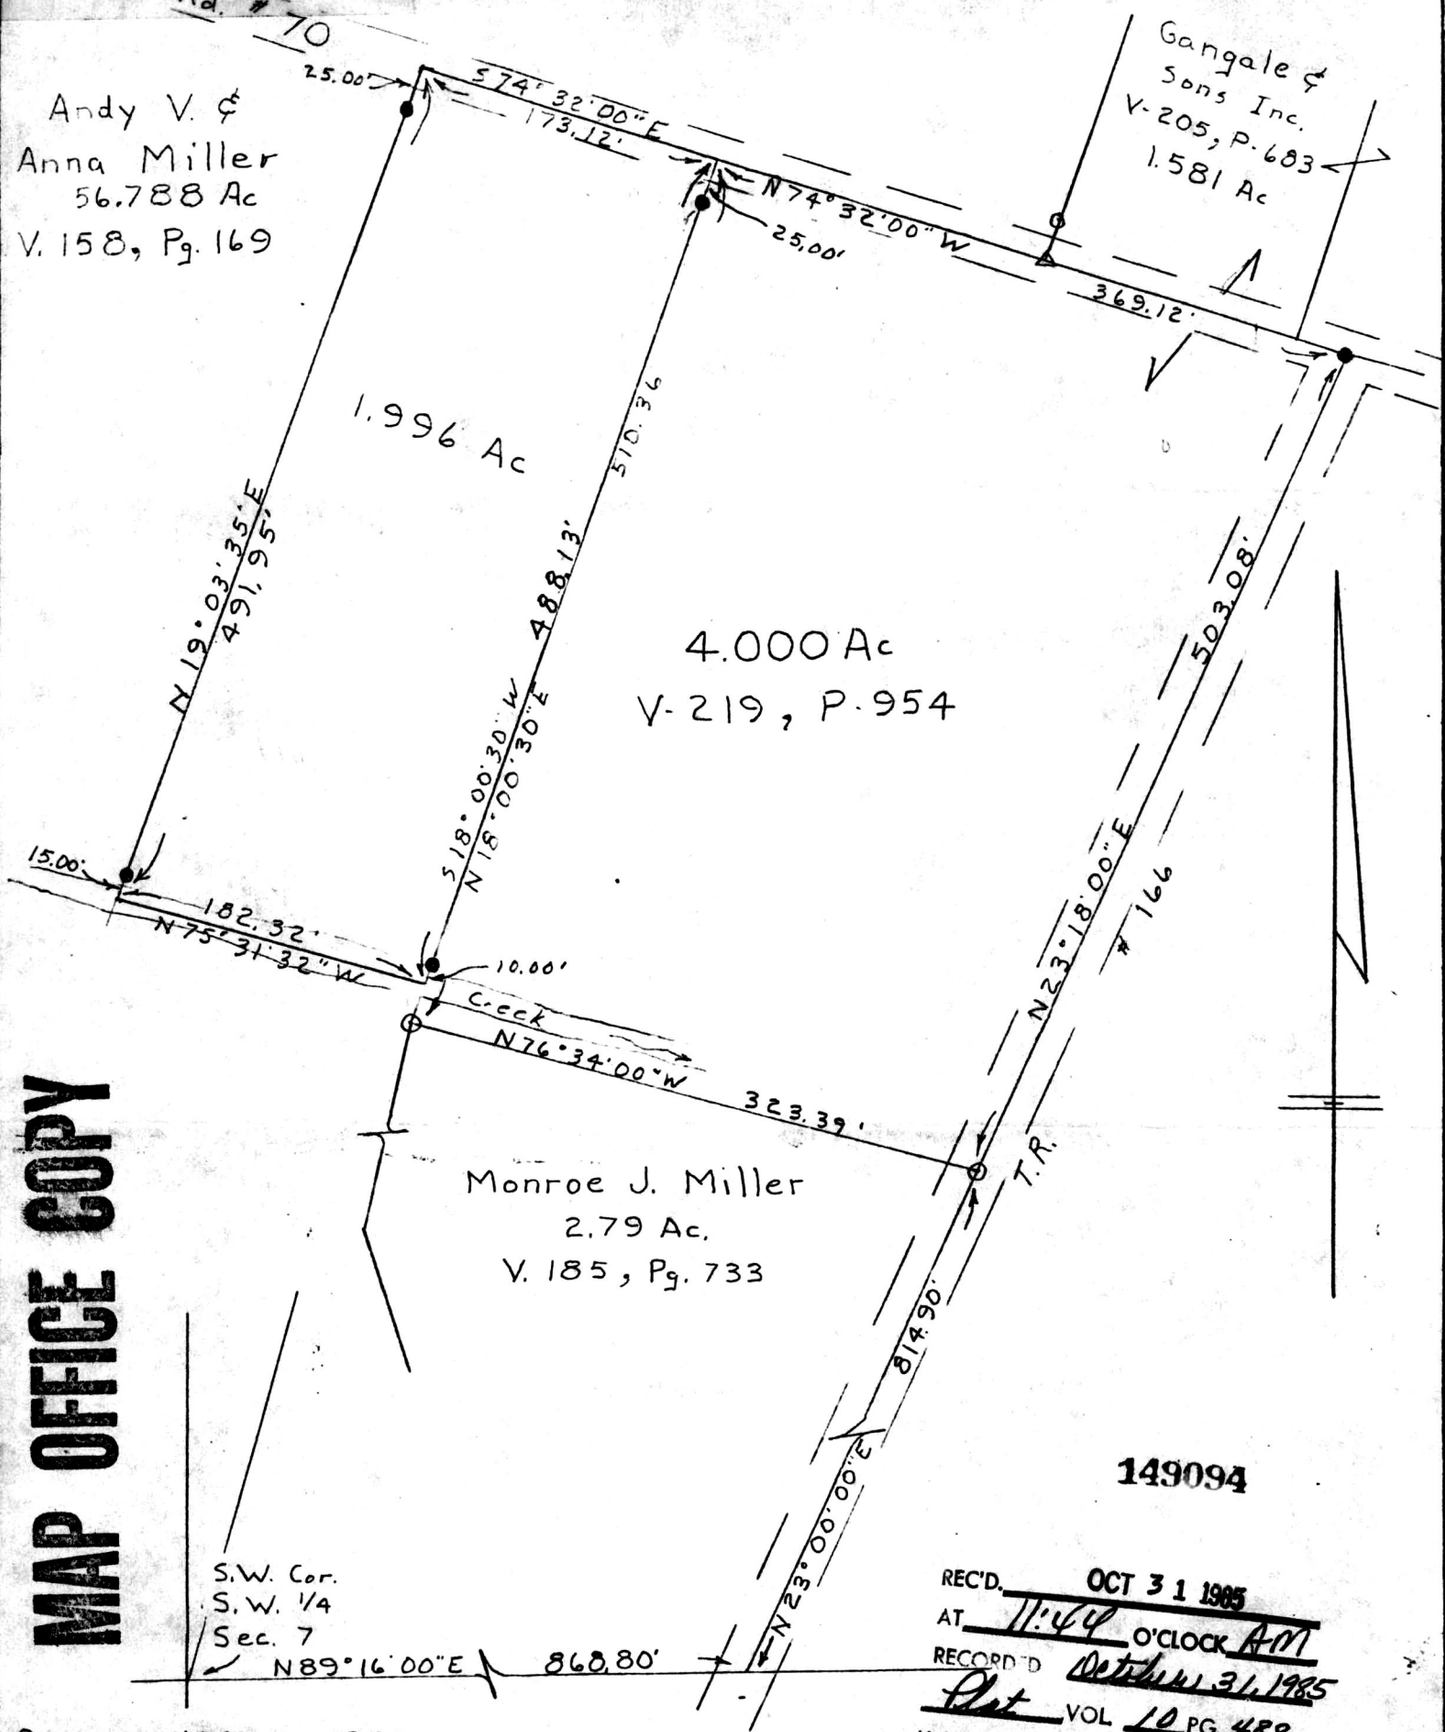

MAP OFFICE COPY

149094

REC'D. OCT 31 1985
AT 11:44 O'CLOCK AM
RECORDED October 31, 1985
Plat VOL 10 PG. 488
Holmes Co. Ohio Fee: 5.00
Richard Grove Recorder
Deed Vol. 229 Pg. 150

Denotes 11/16" Iron Pin Set ●
Denotes Iron Pin Found 3/4" ⊙
Bearings are Oriented To the 4.000 Ac. Tract
Documents used were deeds, Vol. & Pgs. as shown

PYLE SURVEYING
PROFESSIONAL LAND SURVEYORS OF OHIO

116 S. Broadway
P.O. Box 149
NEW PHILADELPHIA, OHIO 44663
Phone: 216/364-2277

Plat of Survey for

Dominic Gangale

Located in S.W. 1/4 Sec. 7, T-8 R-4
Clark Twp. Holmes Co. O.

Scale 1" = 100' Date Aug. 1985

CERTIFICATE OF SURVEYOR

I, the undersigned, hereby certify that this map is true and correct.

John P. Pyle

Registered Surveyor No. 6533