VOL 10 PAGE 496

149376

MAP OFFICE COPY

WASHINGTON TOWNSHIP
HOLMES COUNTY, OHIO
SE QTR. SECTION 3, T-19N, R-15W
A Survey Of A 2.000 Acre Parcel For Rich Ramsey

0 100' 200'
Scale In Feet 1" = 100'

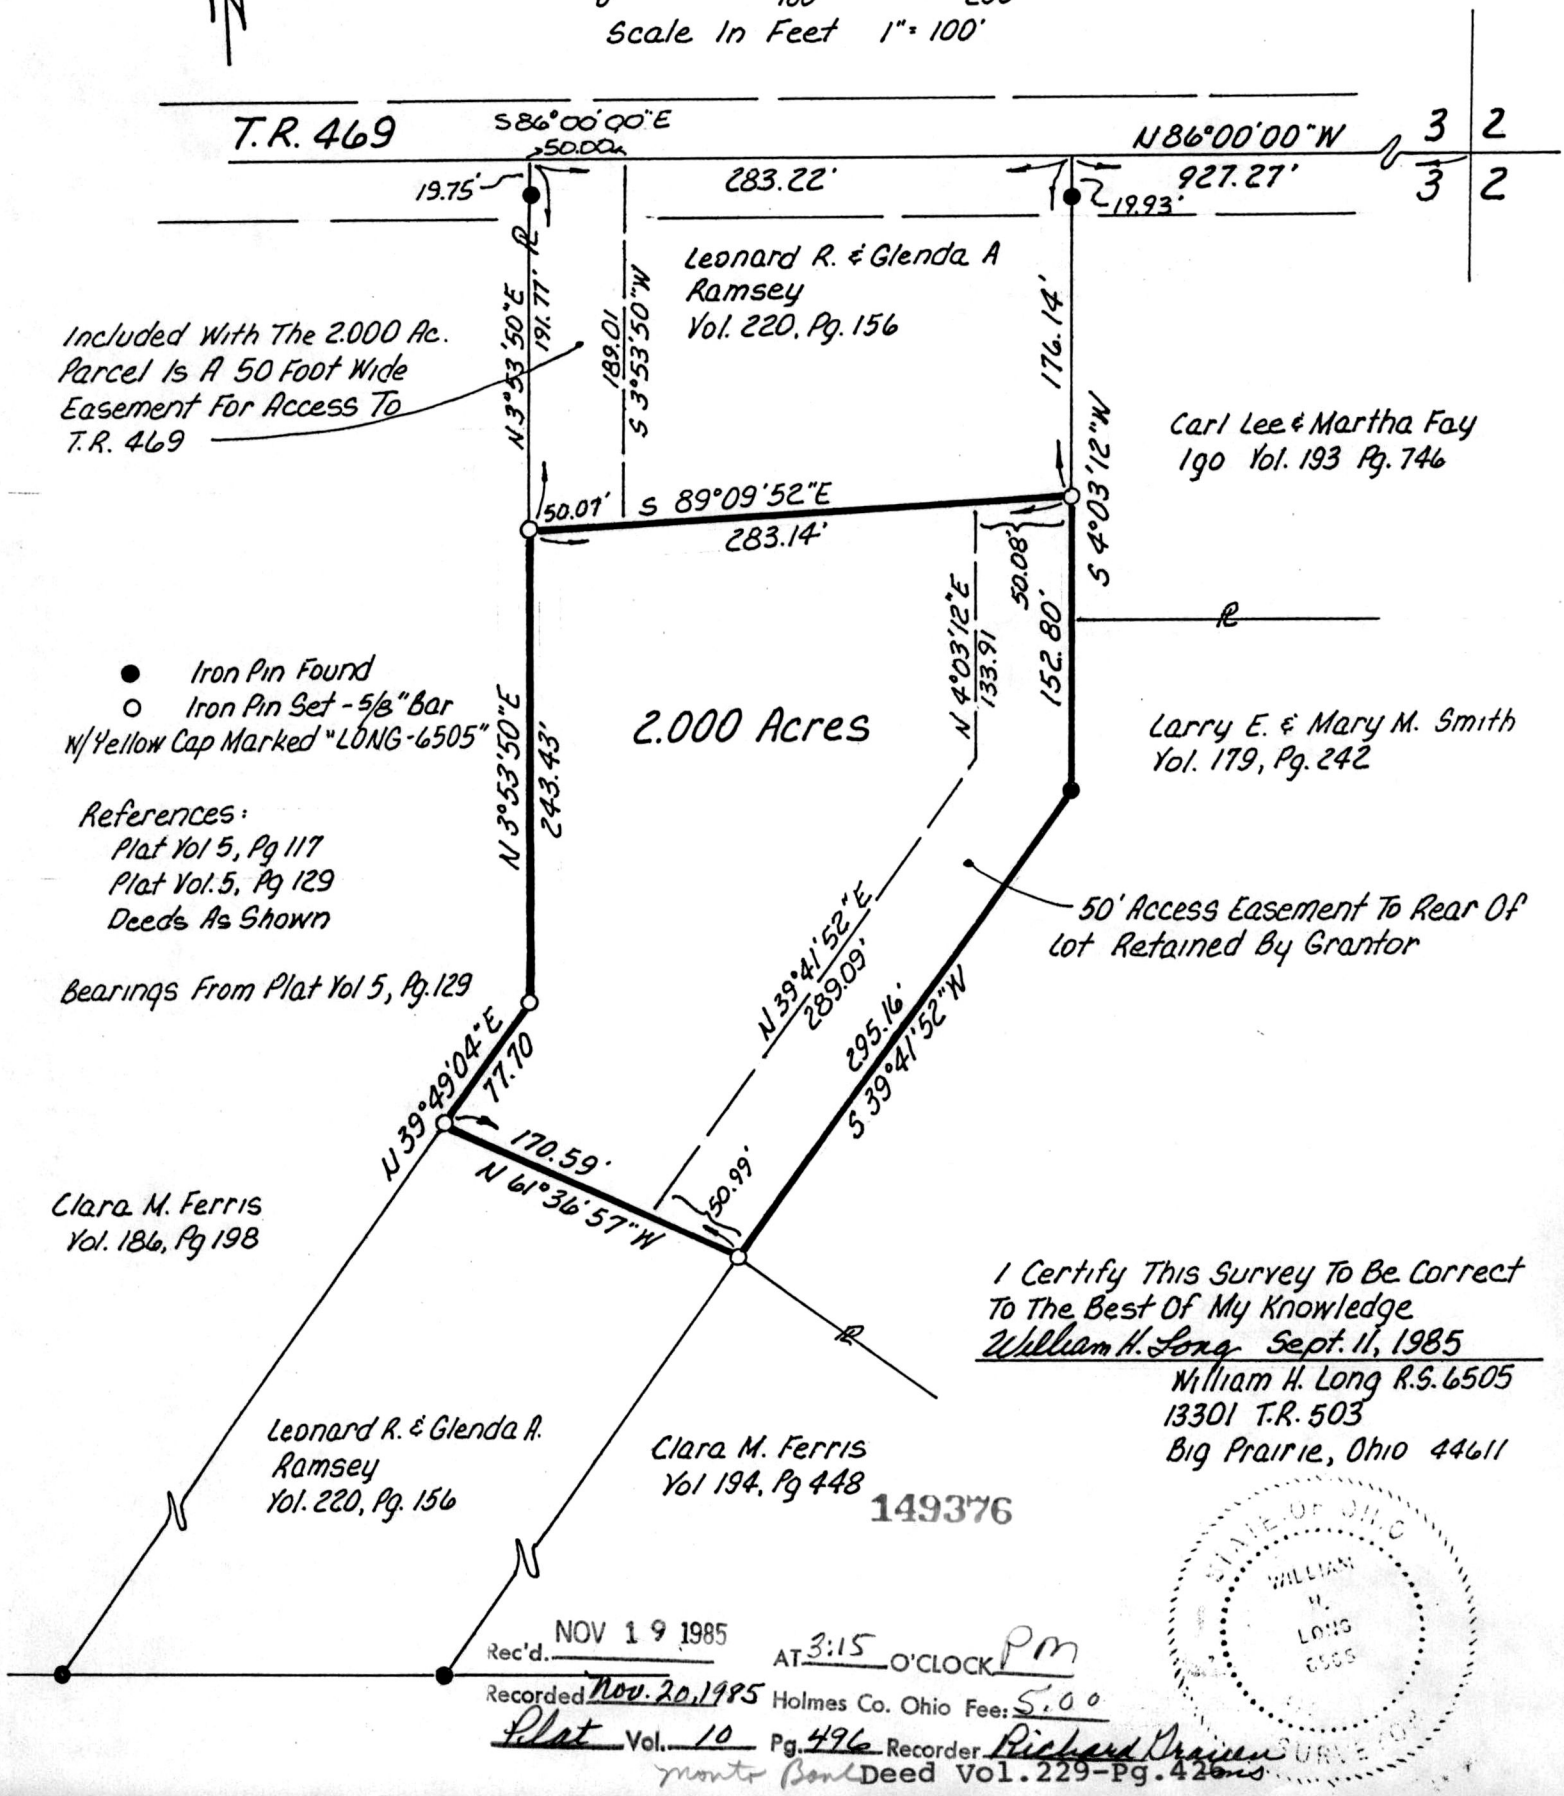

I Certify This Survey To Be Correct To The Best Of My Knowledge
William H. Long Sept. 11, 1985
William H. Long R.S. 6505
13301 T.R. 503
Big Prairie, Ohio 44611

149376

STATE OF OHIO
WILLIAM H. LONG 6505
SURVEYOR

Rec'd. NOV 19 1985 AT 3:15 O'CLOCK PM
Recorded Nov. 20, 1985 Holmes Co. Ohio Fee: 5.00
Plat Vol. 10 Pg. 496 Recorder Richard Draiven
Deed Vol. 229-Pg. 426