VOL 10 PAGE 592

152603

Paid $5.00

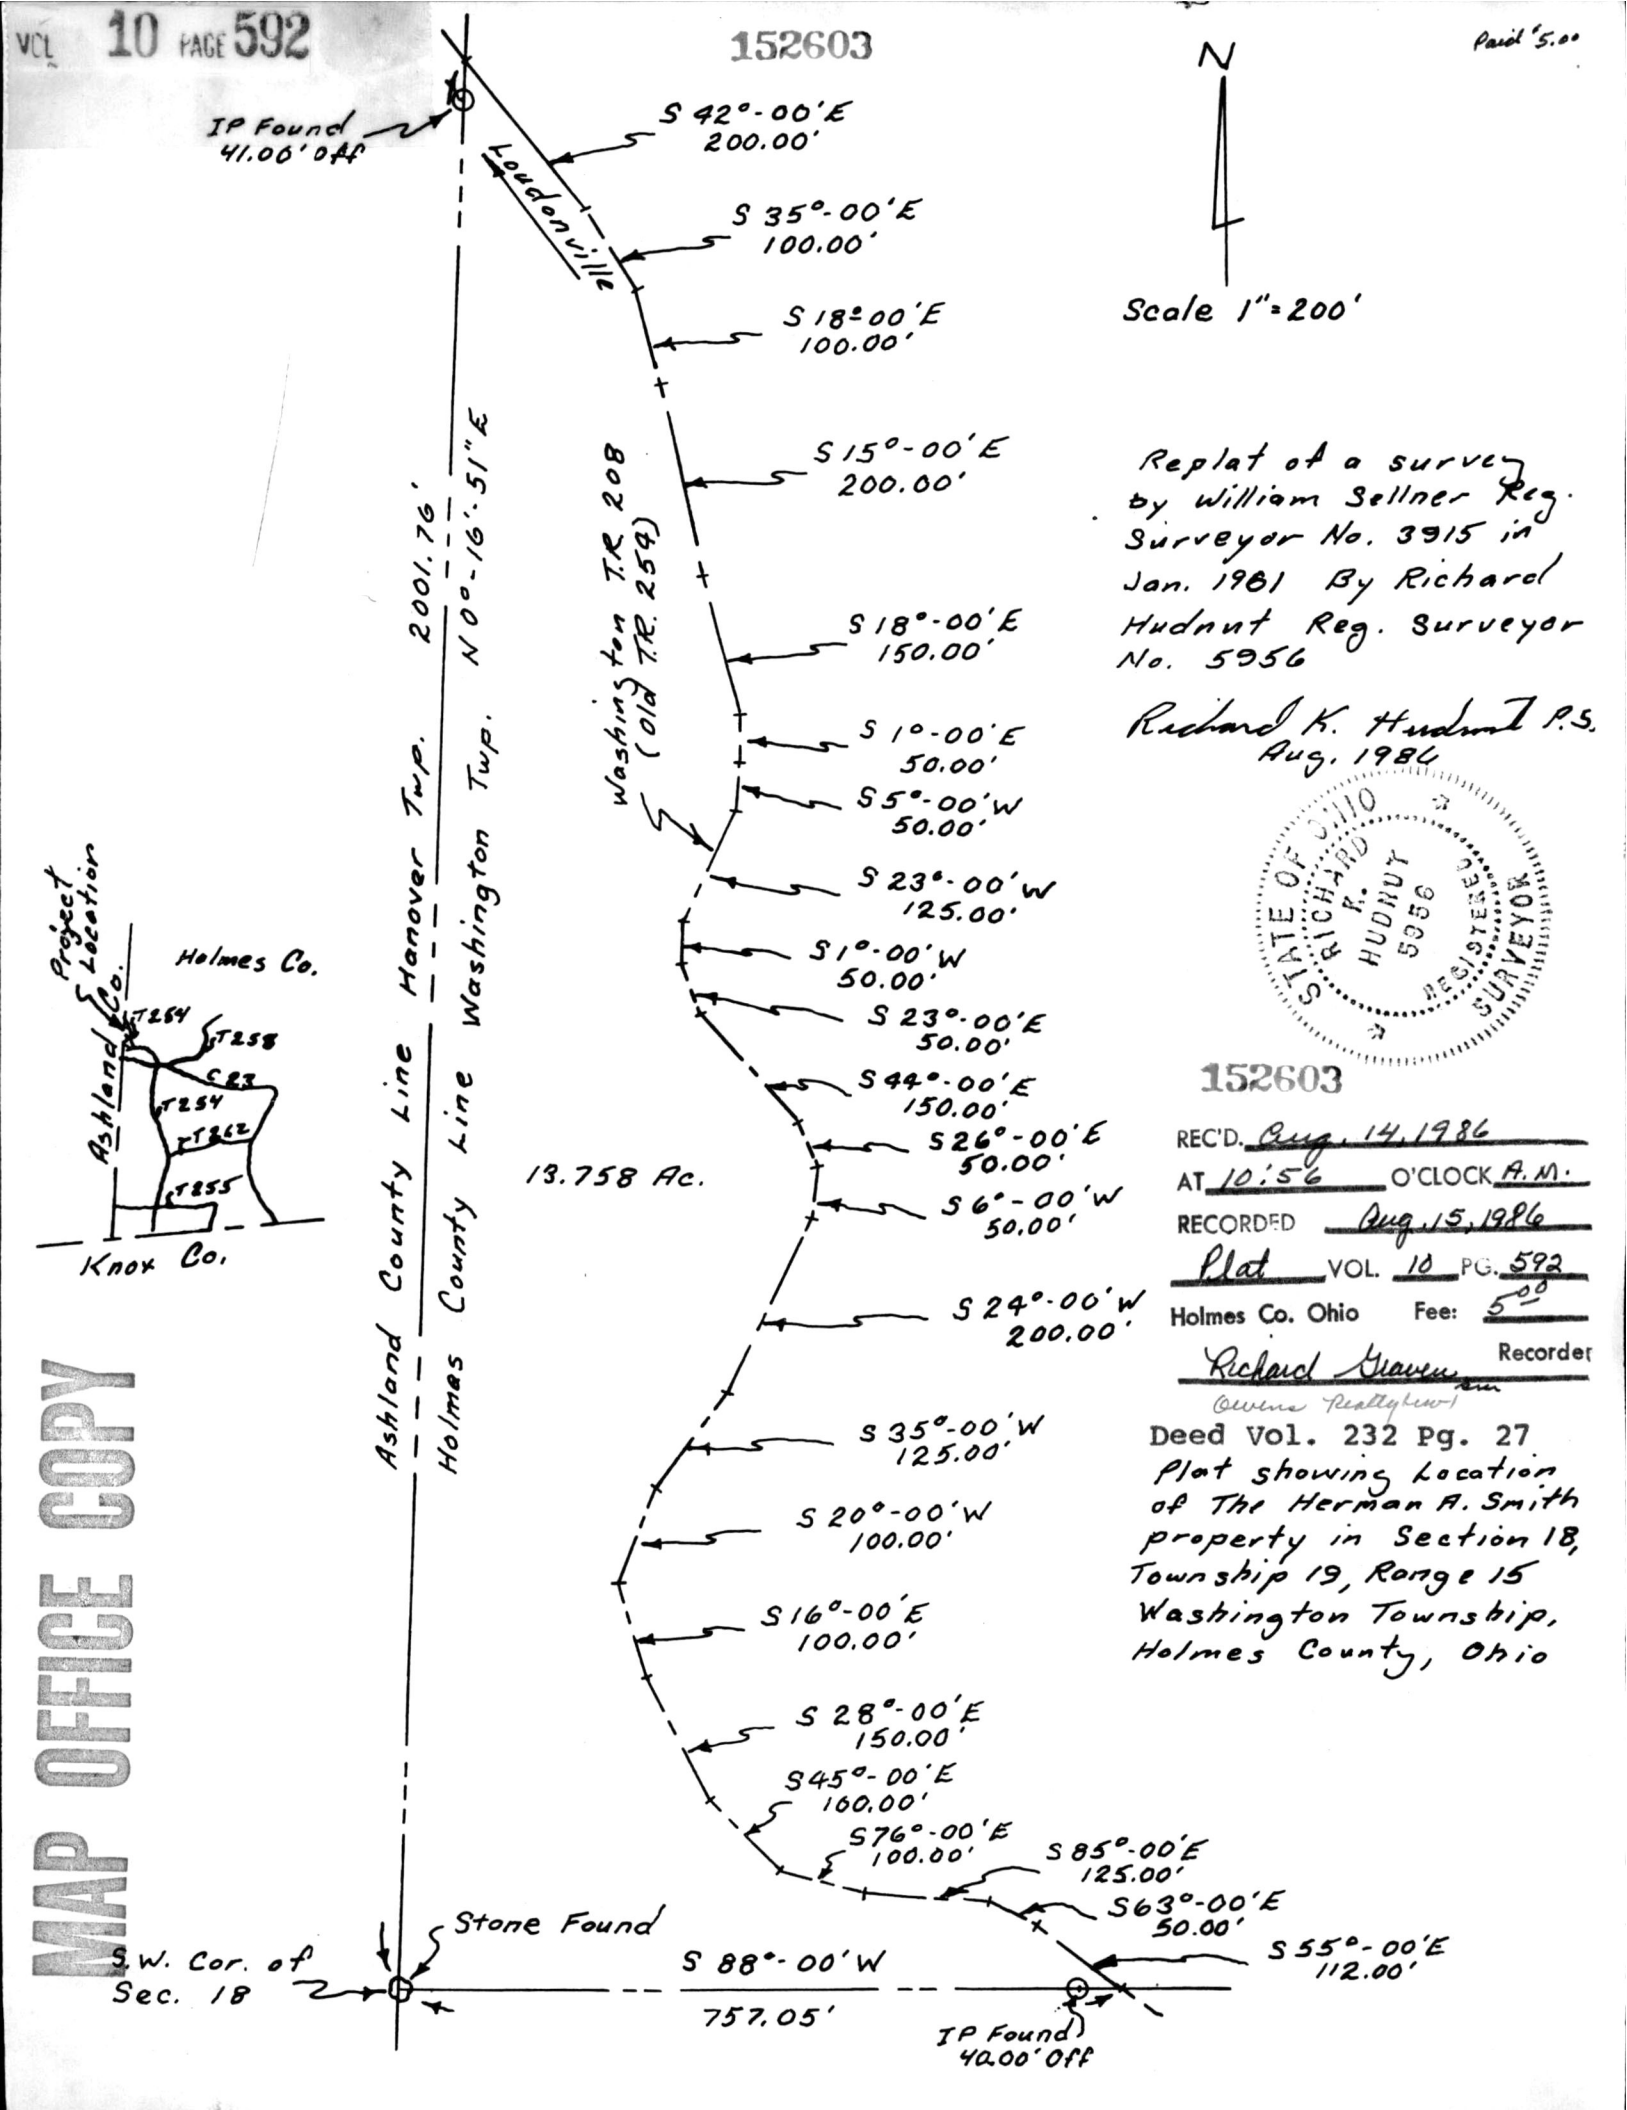

Replat of a survey by William Sellner Reg. Surveyor No. 3915 in Jan. 1981 By Richard Hudnut Reg. Surveyor No. 5956

Richard K. Hudnut P.S.
Aug. 1986

STATE OF OHIO
RICHARD K. HUDNUT
5956
REGISTERED SURVEYOR

152603

REC'D. Aug. 14, 1986
AT 10:56 O'CLOCK A.M.
RECORDED Aug. 15, 1986
Plat VOL. 10 PG. 592
Holmes Co. Ohio Fee: 5.00
Richard Graves Recorder
Deputy Recorder

Deed Vol. 232 Pg. 27
Plat showing Location of The Herman A. Smith property in Section 18, Township 19, Range 15 Washington Township, Holmes County, Ohio

MAP OFFICE COPY