VOL 10 PAGE 655

BALDNER TO GERECKE SURVEY
S. W. QUARTER SECTION 18
TOWNSHIP 19 RANGE 15
WASHINGTON TOWNSHIP
HOLMES COUNTY, OHIO
S. E. QUARTER SECTION 13
TOWNSHIP 19 RANGE 16
HANOVER TOWNSHIP
ASHLAND COUNTY, OHIO
COMPLETED AUGUST 11, 1969

153964
REC'D. DEC 2 1986
AT 12:14 O CK PM
RECORDED Dec. 3, 1986
Plat VOL 10 PG. 655
Holmes Co. Ohio Fee: 5.00
Richard Grauwiler Recorder

Deed Vol. 233 Pg. 499.

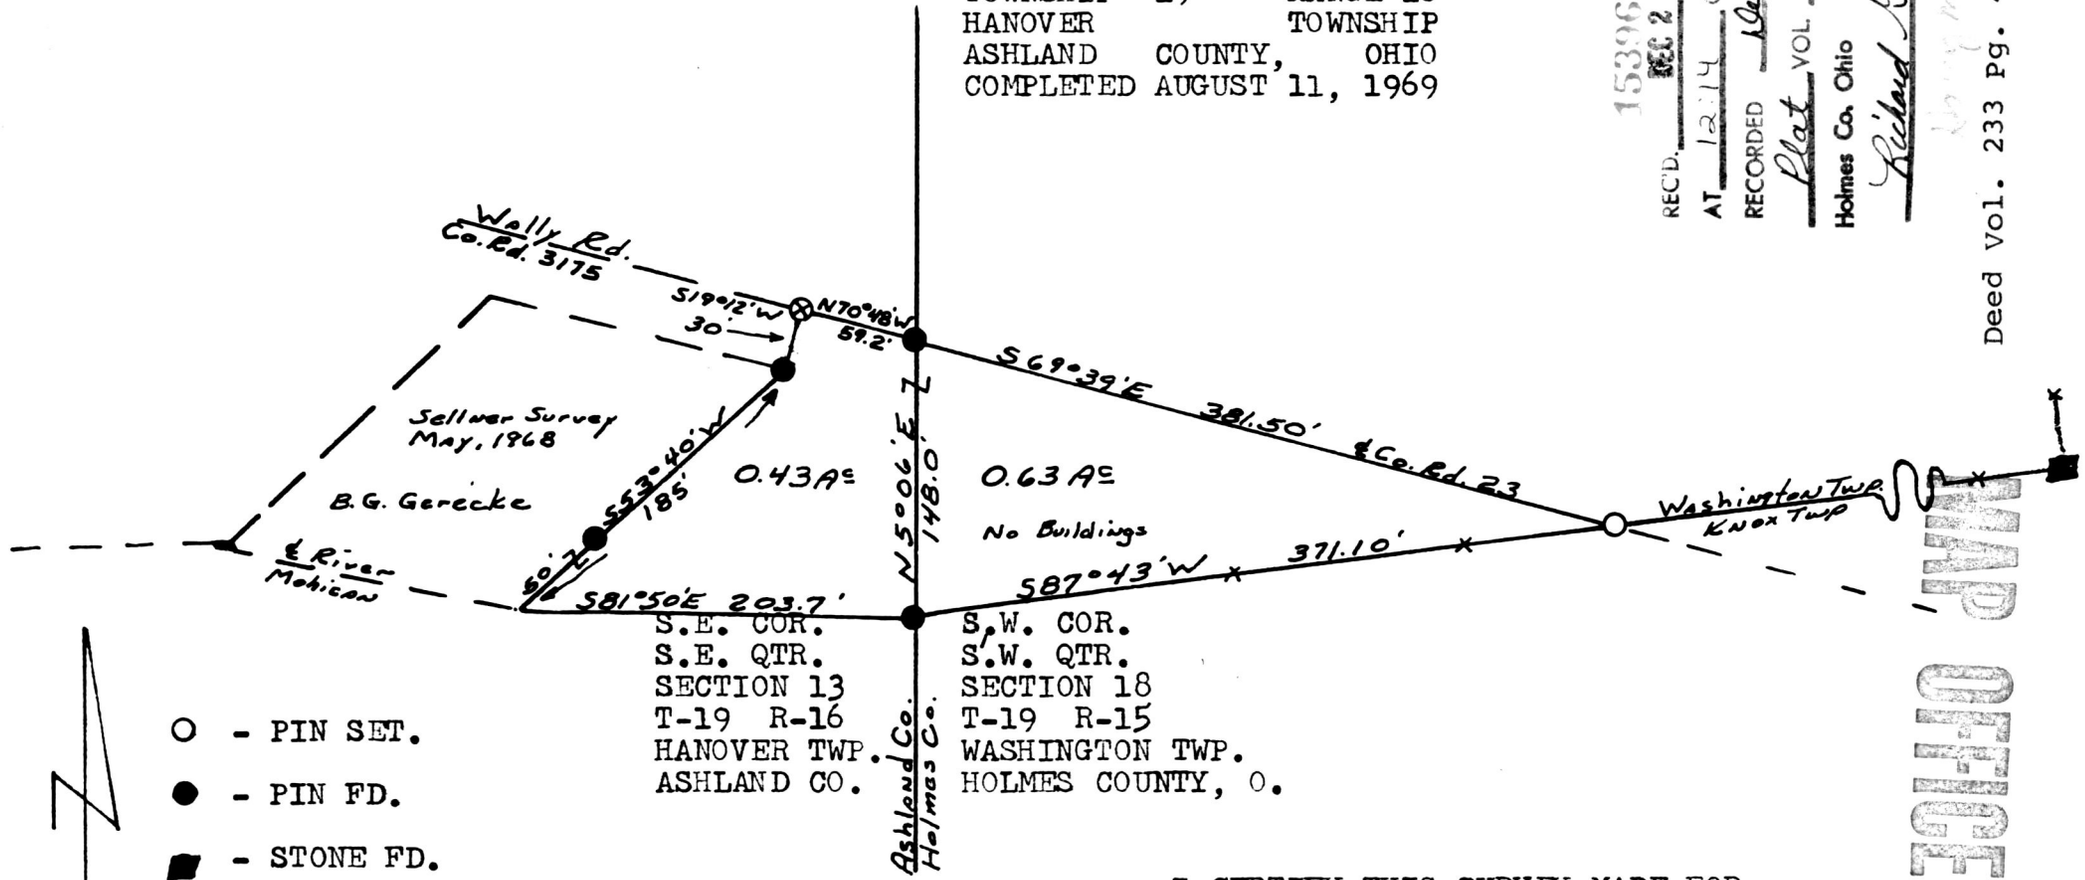

S.E. COR.
S.E. QTR.
SECTION 13
T-19 R-16
HANOVER TWP.
ASHLAND CO.

S.W. COR.
S.W. QTR.
SECTION 18
T-19 R-15
WASHINGTON TWP.
HOLMES COUNTY, O.

O - PIN SET.

● - PIN FD.

■ - STONE FD.

SCALE 1" = 100'

REFERENCE SURVEY
WM. SELLNER
MAY, 1968

I CERTIFY THIS SURVEY MADE FOR RALPH BALDNER AND BERNARD G. GERECKE TO BE CORRECT TO THE BEST OF MY KNOWLEDGE AND BELIEF.

SIGNED William T. Burkey

WILLIAM T. BURKEY
REGISTERED SURVEYOR #5107
STATE OF OHIO

COPY OF RECORD