157352

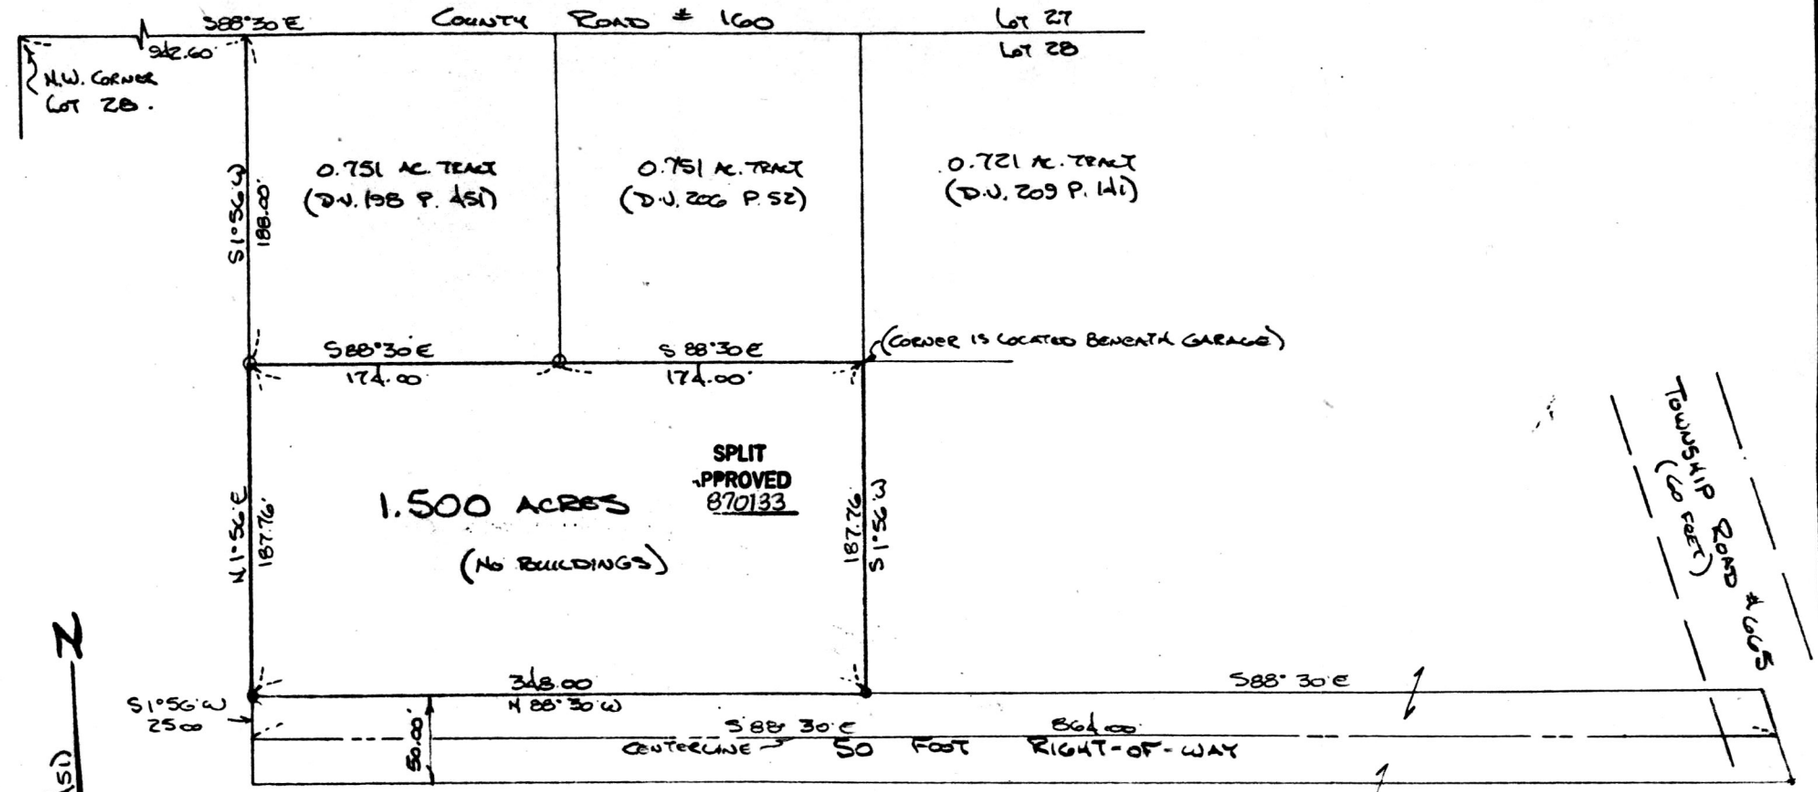

This 1.500 Ac. plat is approved for residential wastewater.

Sanitarian _____ Date 9-24-87

VIDEXED

157352

Rec'd. SEP 24 1987 AT 2:58 o'clock PM

Recorded SEP 25 1987 Holmes Co. Ohio Fee: 5.00

Plat Vol. 10 Pg. 821 Recorder Richard Hauer

RR

VOL 10 PAGE 821

MISKIMEN ENGINEERING & SURVEYING

CONSULTING ENGINEER & PROFESSIONAL LAND SURVEYORS

640 WEST HIGH AVENUE
NEW PHILADELPHIA, OHIO 44663

Plat of Survey for
ROBERT A. BEECHY

Located in Lot 28 in the 3rd Quarter of T-10, R-4 in Paint Township, Holmes County, Being part of a 24.0736 Acre Tract (D.V. 226 P. 61).

Scale: 1 Inch = 100 Feet Date June 2, 1987

Revised: Sept. 21, 1987

CERTIFICATE OF SURVEYOR

I, the undersigned, hereby certify that this map is true and correct.

Registered Surveyor No. 5970

MAP OFFICE COPY

Deed Vol. 236 Page 530