VOL 10 PAGE 894

MAP OFFICE COPY

158641

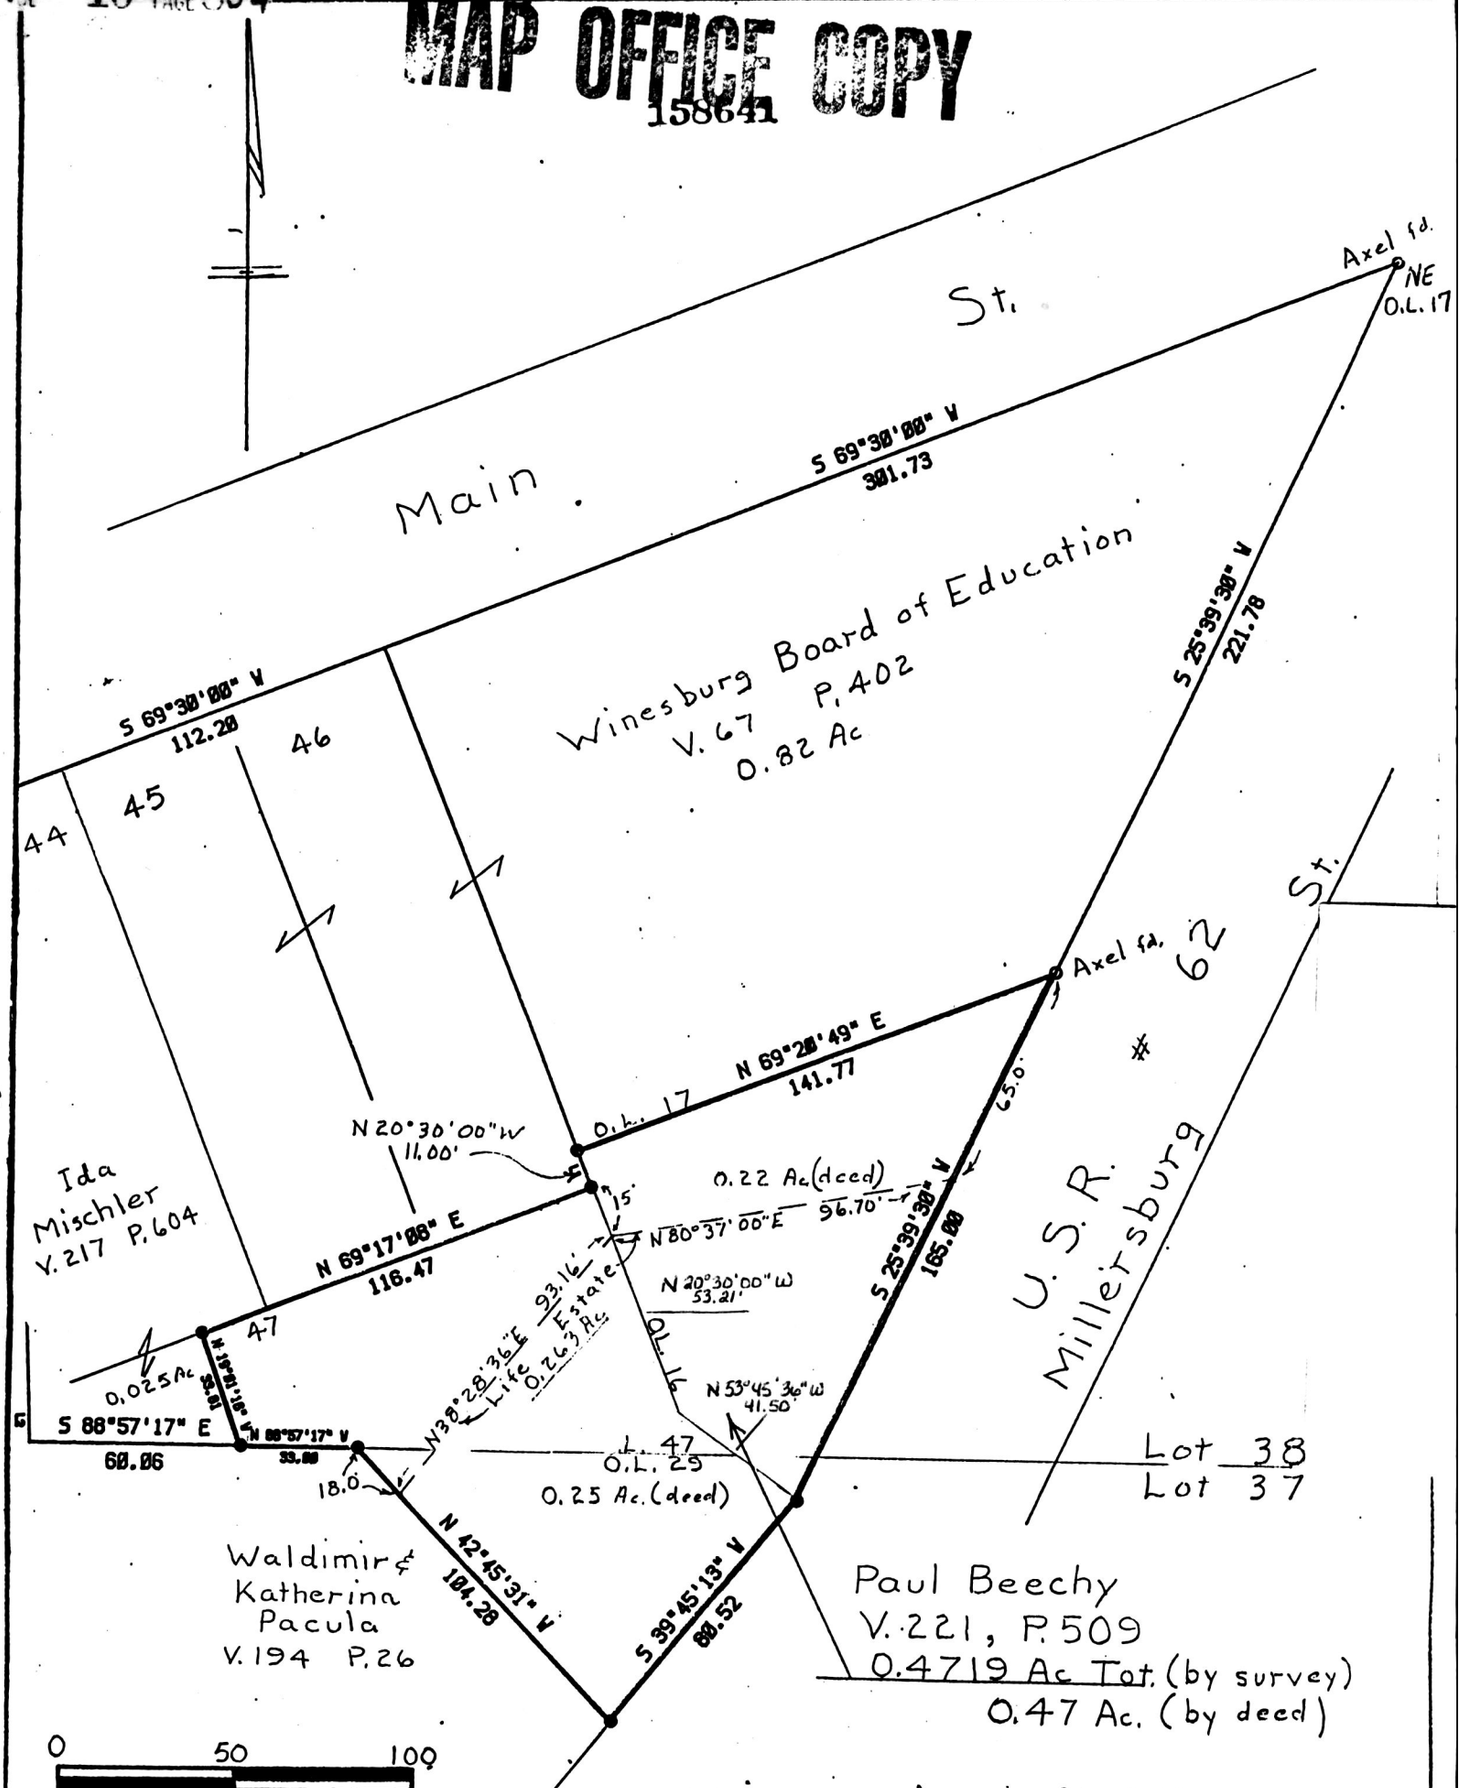

Denotes 5/8" Iron Pin Set ● w. cap.
Denotes Iron Pin Fpund ⊙
Bearings are Oriented To S. Line Main St.
Documents used were deeds, Vol. & Pgs. as shown

Aera in O.L. # 16 = 0.2200 Ac.
" " O.L. # 29 = 0.1120
" " O.L. # 47 = 0.1399
Tot. Area 0.4719 Ac.

158641

PYLE SURVEYING
PROFESSIONAL LAND SURVEYORS OF OHIO

JAN 25 1988
Recorded JAN 25 1988
AT 10:13 O'CLOCK AM
Holmes Co. Ohio Fee: 5.00

116 S. Broadway
P.O. Box 149
NEW PHILADELPHIA, OHIO 44663
Phone: 216/364-2277

Plat of Survey ~~for~~ plat

Vol. 10 Pg. 894 Recorder Richard Graven

Deed Vol. 237 Page 853.

East Holmes Board of Education

Located in Lots 37 & 38 3rd 1/4
T-10, R-4 Village of Winesburg,
Holmes Co. O.

Scale 1" = 50' Date Sept. 1987

CERTIFICATE OF SURVEYOR

I, the undersigned, hereby certify that this map is true and correct, to the best of my knowledge and belief.

John P. Pyle

Registered Surveyor No. 6533