153306

SURVEY PLAT of (2) 5.000 ACRE PARCELS and a 5.061 ACRE PARCEL

NW QUARTER of SECTION 13
T-9-N, R-5-W
Walnut Creek Township
HOLMES COUNTY, OHIO

Surveyed For: Owen & Amanda Hershberger

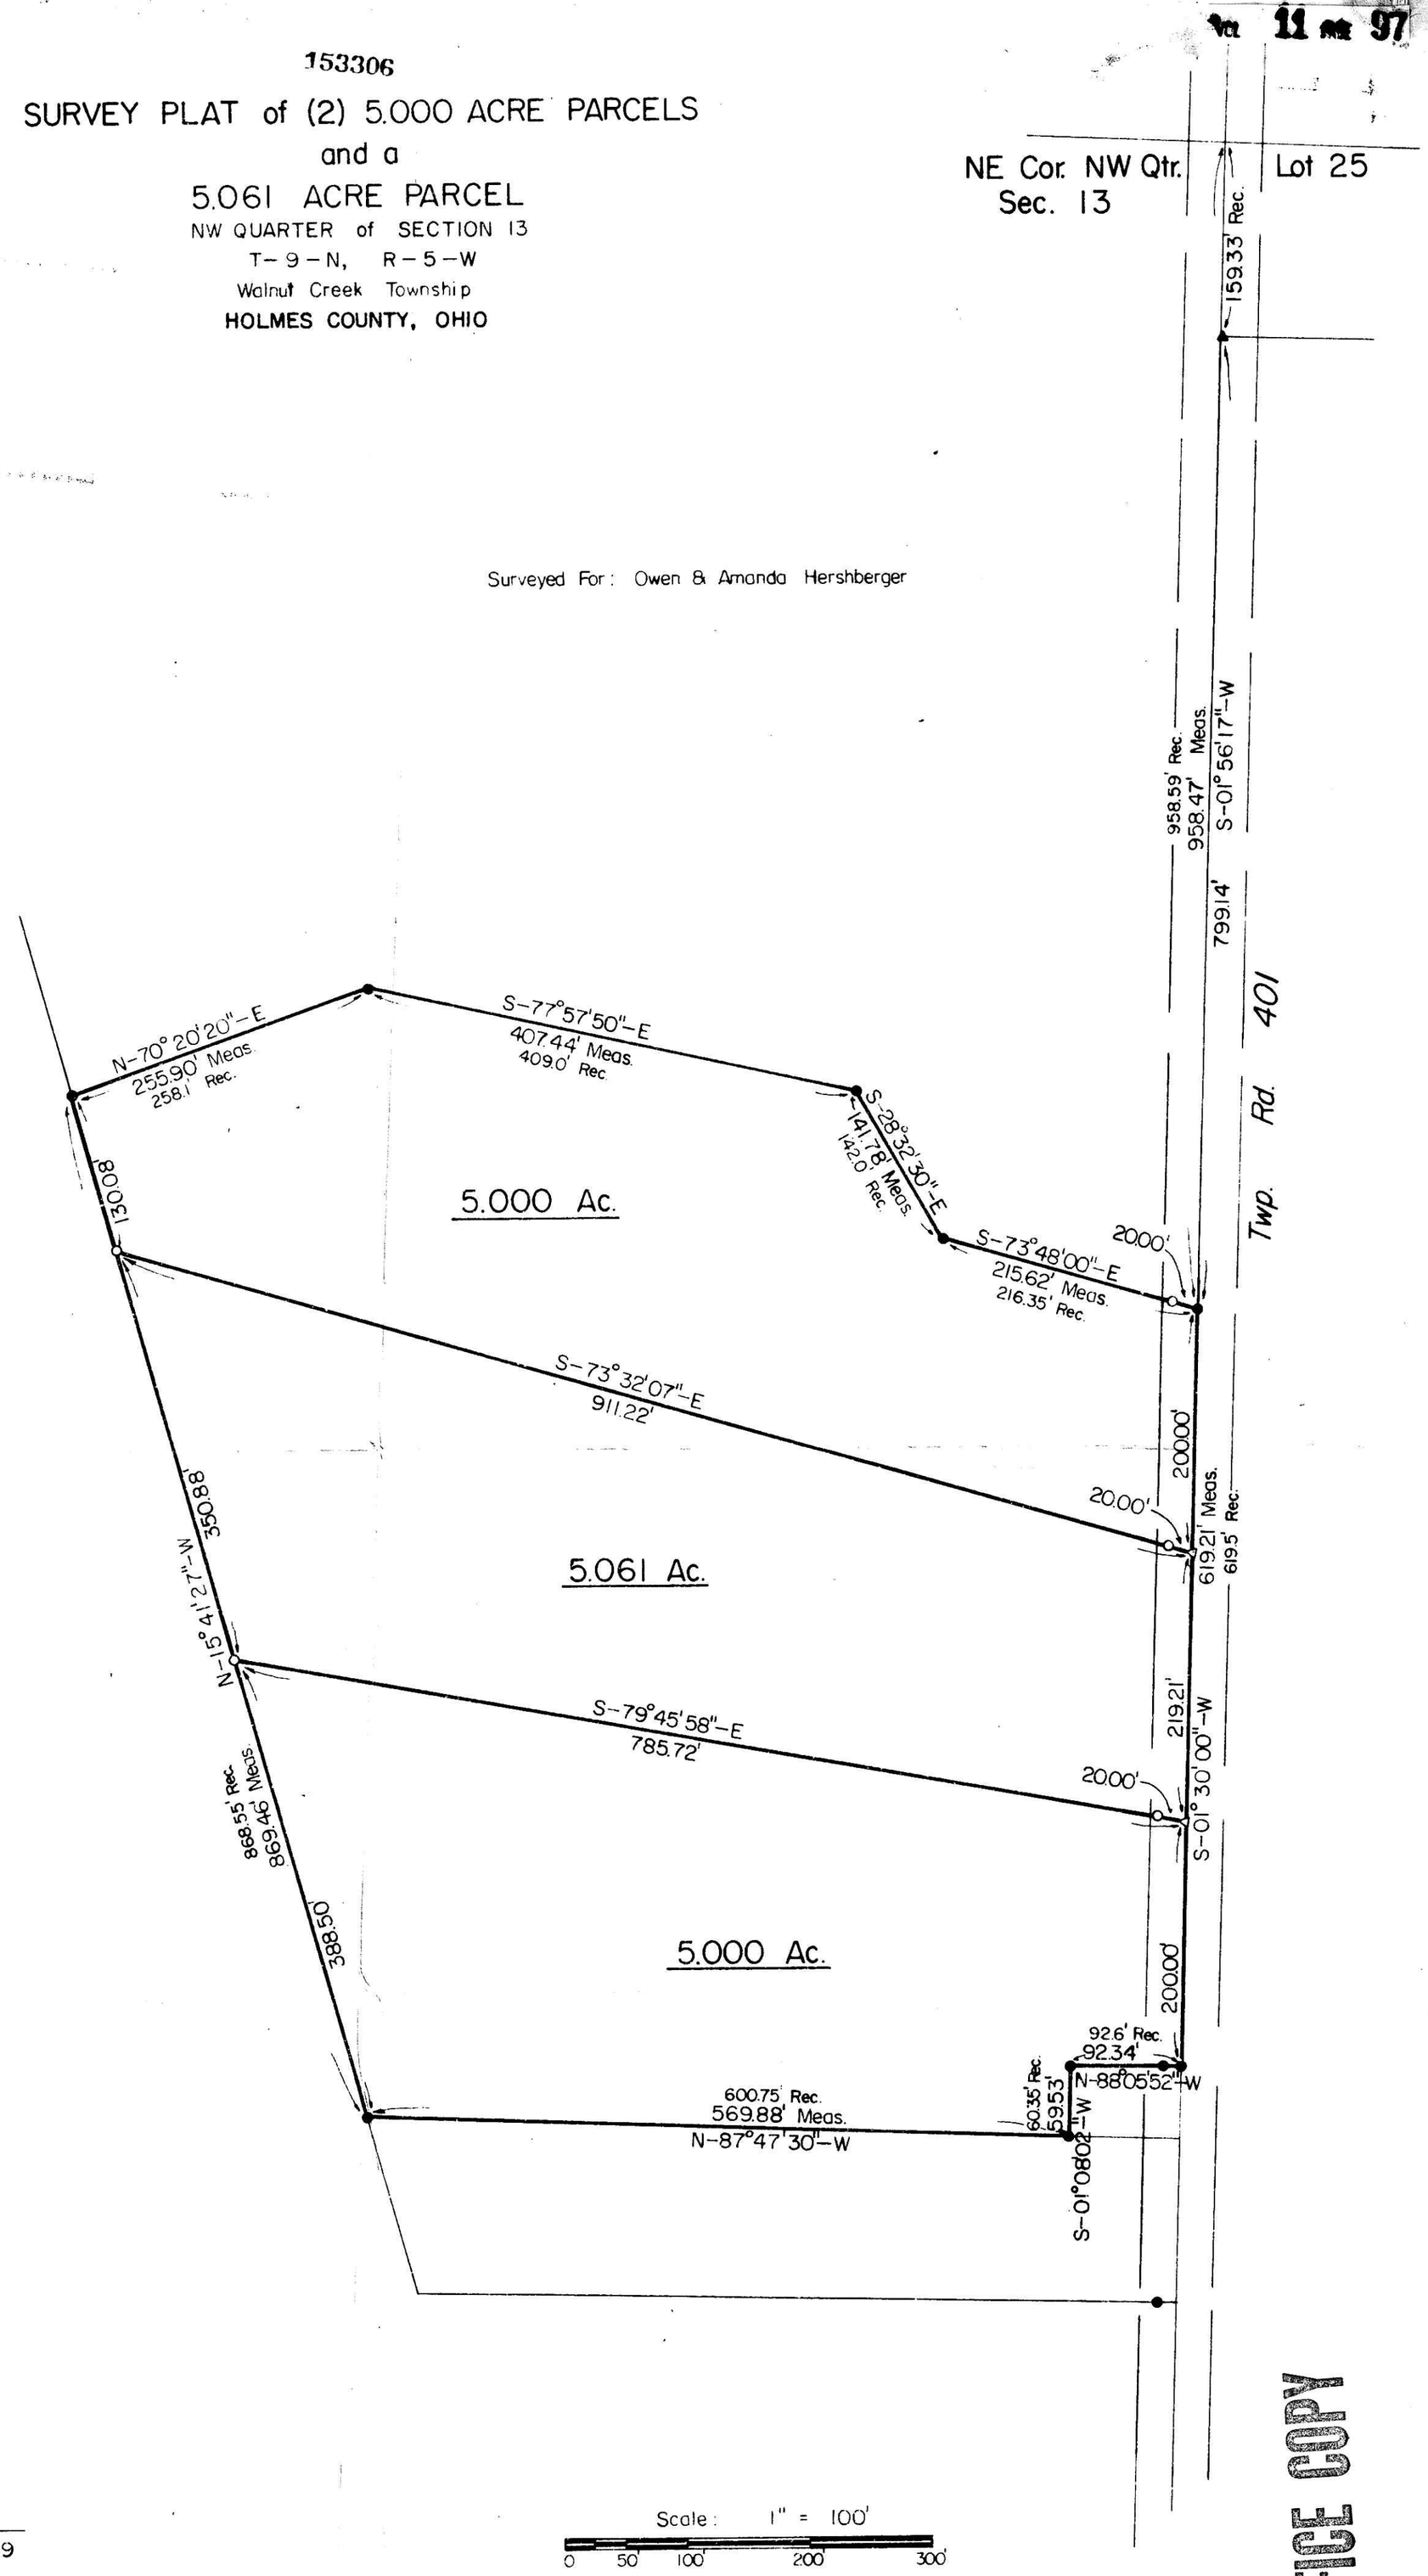

- ● Iron Pipe or Pin Fd.
- ▲ RR Spike Fd. In Roadway
- △ RR Spike Set In Roadway
- ○ 5/8" x 30" Rebar With Yellow Plastic Cap Marked RUDOLPH 6449 Set

References

Plat Vol. 3, Pg. 97
Plat Vol. 7, Pg. 751
Plat Vol. 8, Pg. 502
Plat Vol. 10, Pg. 262
Plat Vol. 10, Pg. 283
Plat Vol. 10, Pg. 315
Deed Vol. 224, Pg. 401

Scale: 1" = 100'
0 50' 100' 200' 300'

I Certify This Survey And Plat To Be Correct To The Best Of My Knowledge

10-3-86 Ronald G. Rudolph
Date

Ronald G. Rudolph P.S. No. 6449
R. G. RUDOLPH SURVEYING, Inc.
405 W. Liberty St.
Wooster, Ohio 44691

Job No. 2430

153306

Rec'd. OCT 14 1986 AT 11:40 O'CLOCK AM
Recorded Oct 15, 1986 Holmes Co. Ohio Fee: 21.60
Plat Vol. 11 Pg. 97 Recorder Richard Graven

Deed Vol. 232 Pg. 733

RR

MAP OFFICE COPY