155863

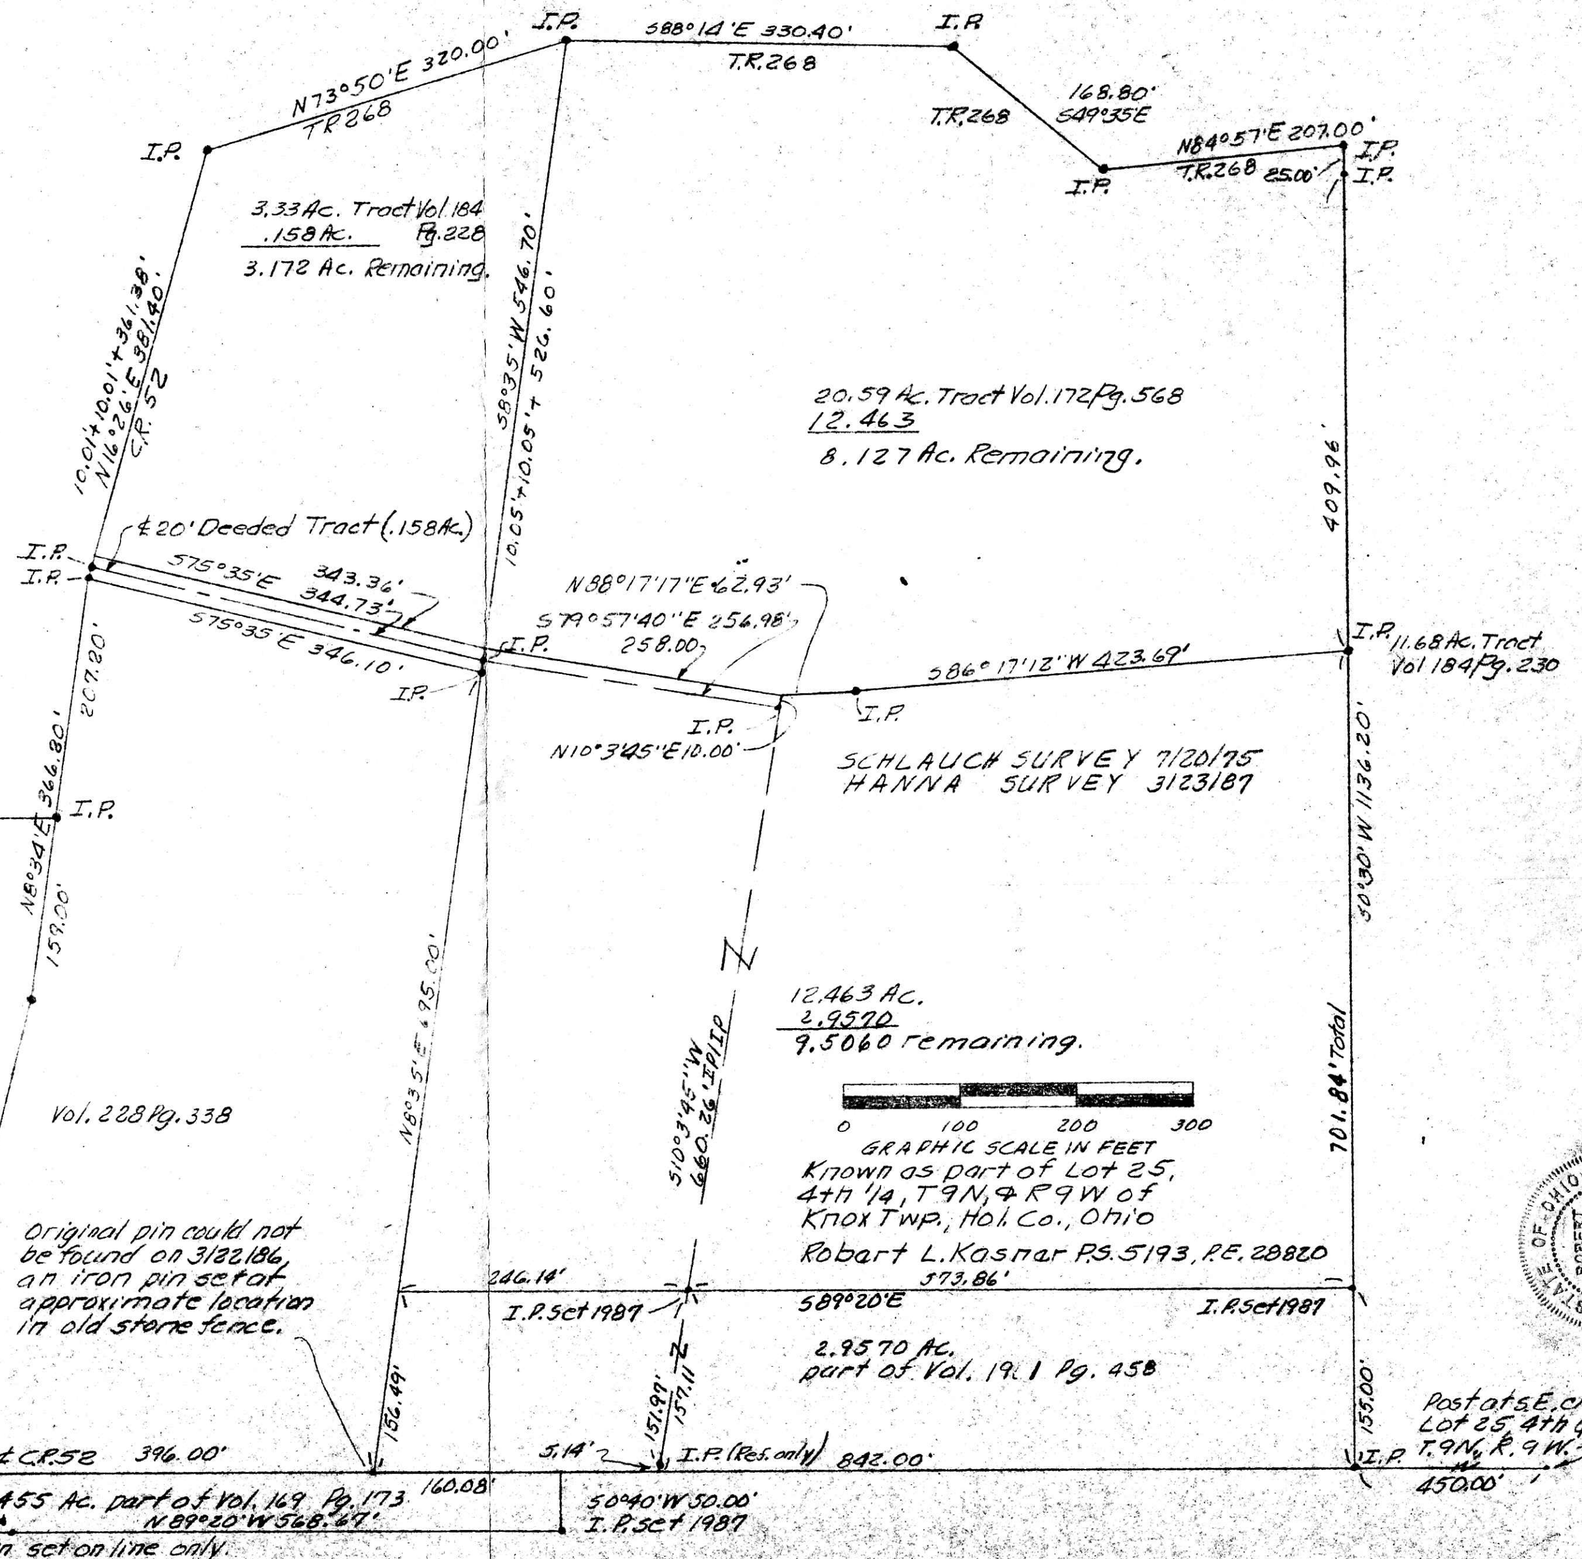

This 2.9570 Ac. plat is approved for residential wastewater.

mat Miller 3-27-87
Sanitarian Date

SPLIT APPROVED # 870053

155863

Rec'd. MAY 12 1987 AT 2:39 O'CLOCK P.M.
Recorded MAY 13 1987 Holmes Co. Ohio Fee: 16.50
Plat Vol. 11 Pg. Recorder Richard Graven
22 X 15 x5 = Dan Mat

Deed Vol. 235 Pages 121 & 123

(0.6455 Ac.)

This plat not approved for any use that generates wastewater.

mat Miller 4-28-87
Sanitarian Date

SPLIT APPROVED # 870054

STATE OF OHIO ROBERT LEE KASMAR No. 5193 REGISTERED SURVEYOR

VOL 11 PAGE 143