BEING PART OF: LOT 22 ~ SEC. ~ / QUAR. 4th. / 1st. T 9 N. R 8 W T 8 N. R 8 W TOWNSHIP Monroe / Killbuck COUNTY Holmes, Ohio, U.S.M.L.

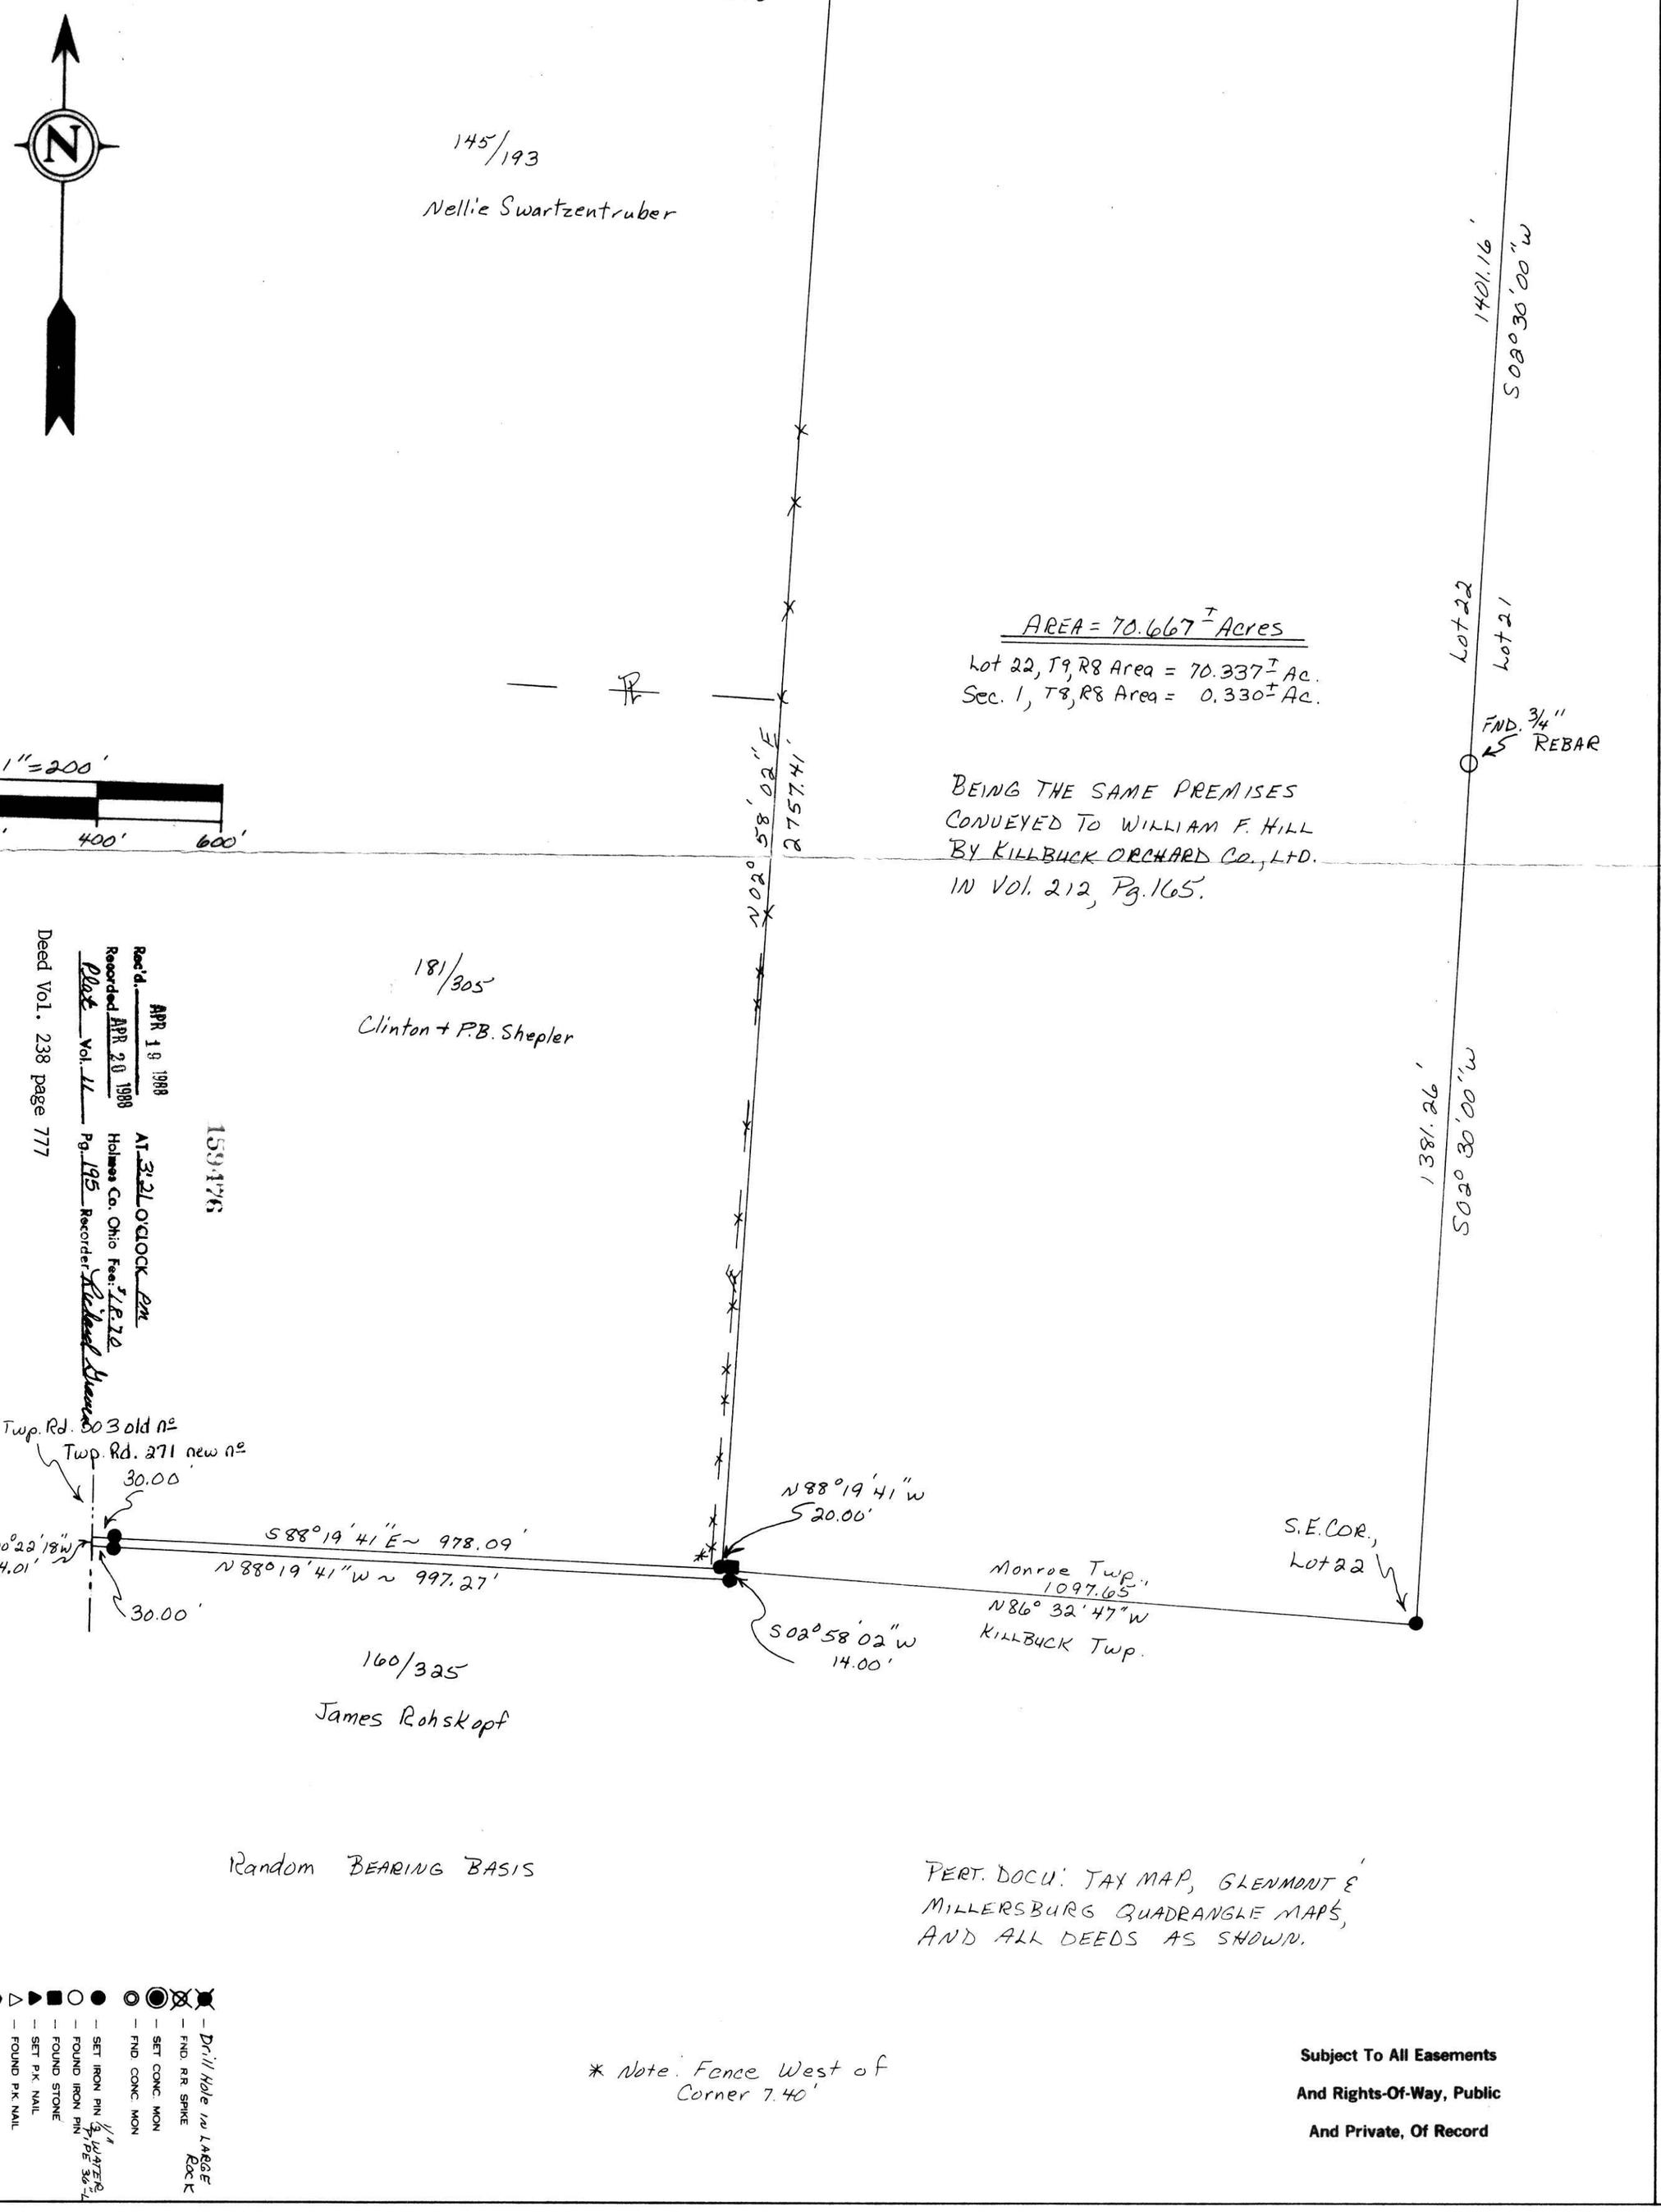

THE COSHOCTON LAND SURVEYING SERVICE, INC.

233 S. FOURTH ST. COSHOCTON, OHIO 43812

SURVEY FOR: William Hill

DATE: August, 1987

SCALE: 1" = 200'

159476

Rec'd. APR 19 1988 AT 3:22 O'CLOCK pm

Recorded APR 20 1988 Holmes Co. Ohio Fee: 7.50

Plat Vol. 11 Pg. 195 Recorder Richard Yoder

Deed Vol. 238 page 777

I hereby certify the above plat to be correct to the best of my knowledge and belief.

THE COSHOCTON LAND SURVEYING SERVICE

REGISTERED SURVEYOR 5935

REGISTERED ENGINEER 37405

STATE OF OHIO JAMES V. GUTE 5935 REGISTERED SURVEYOR

● – Drill Hole in LARGE Rock
⊗ – FND. R.R. SPIKE
◉ – SET CONC. MON
◎ – FND. CONC. MON
● – SET IRON PIN ¾" WATER PIPE 36" L
○ – FOUND IRON PIN
■ – FOUND STONE
▶ – SET P.K. NAIL
△ – FOUND P.K. NAIL
⬢ – CORNER POST

FB 89, P. 25-28 S12, F35