162422

VOL 12 PAGE 131

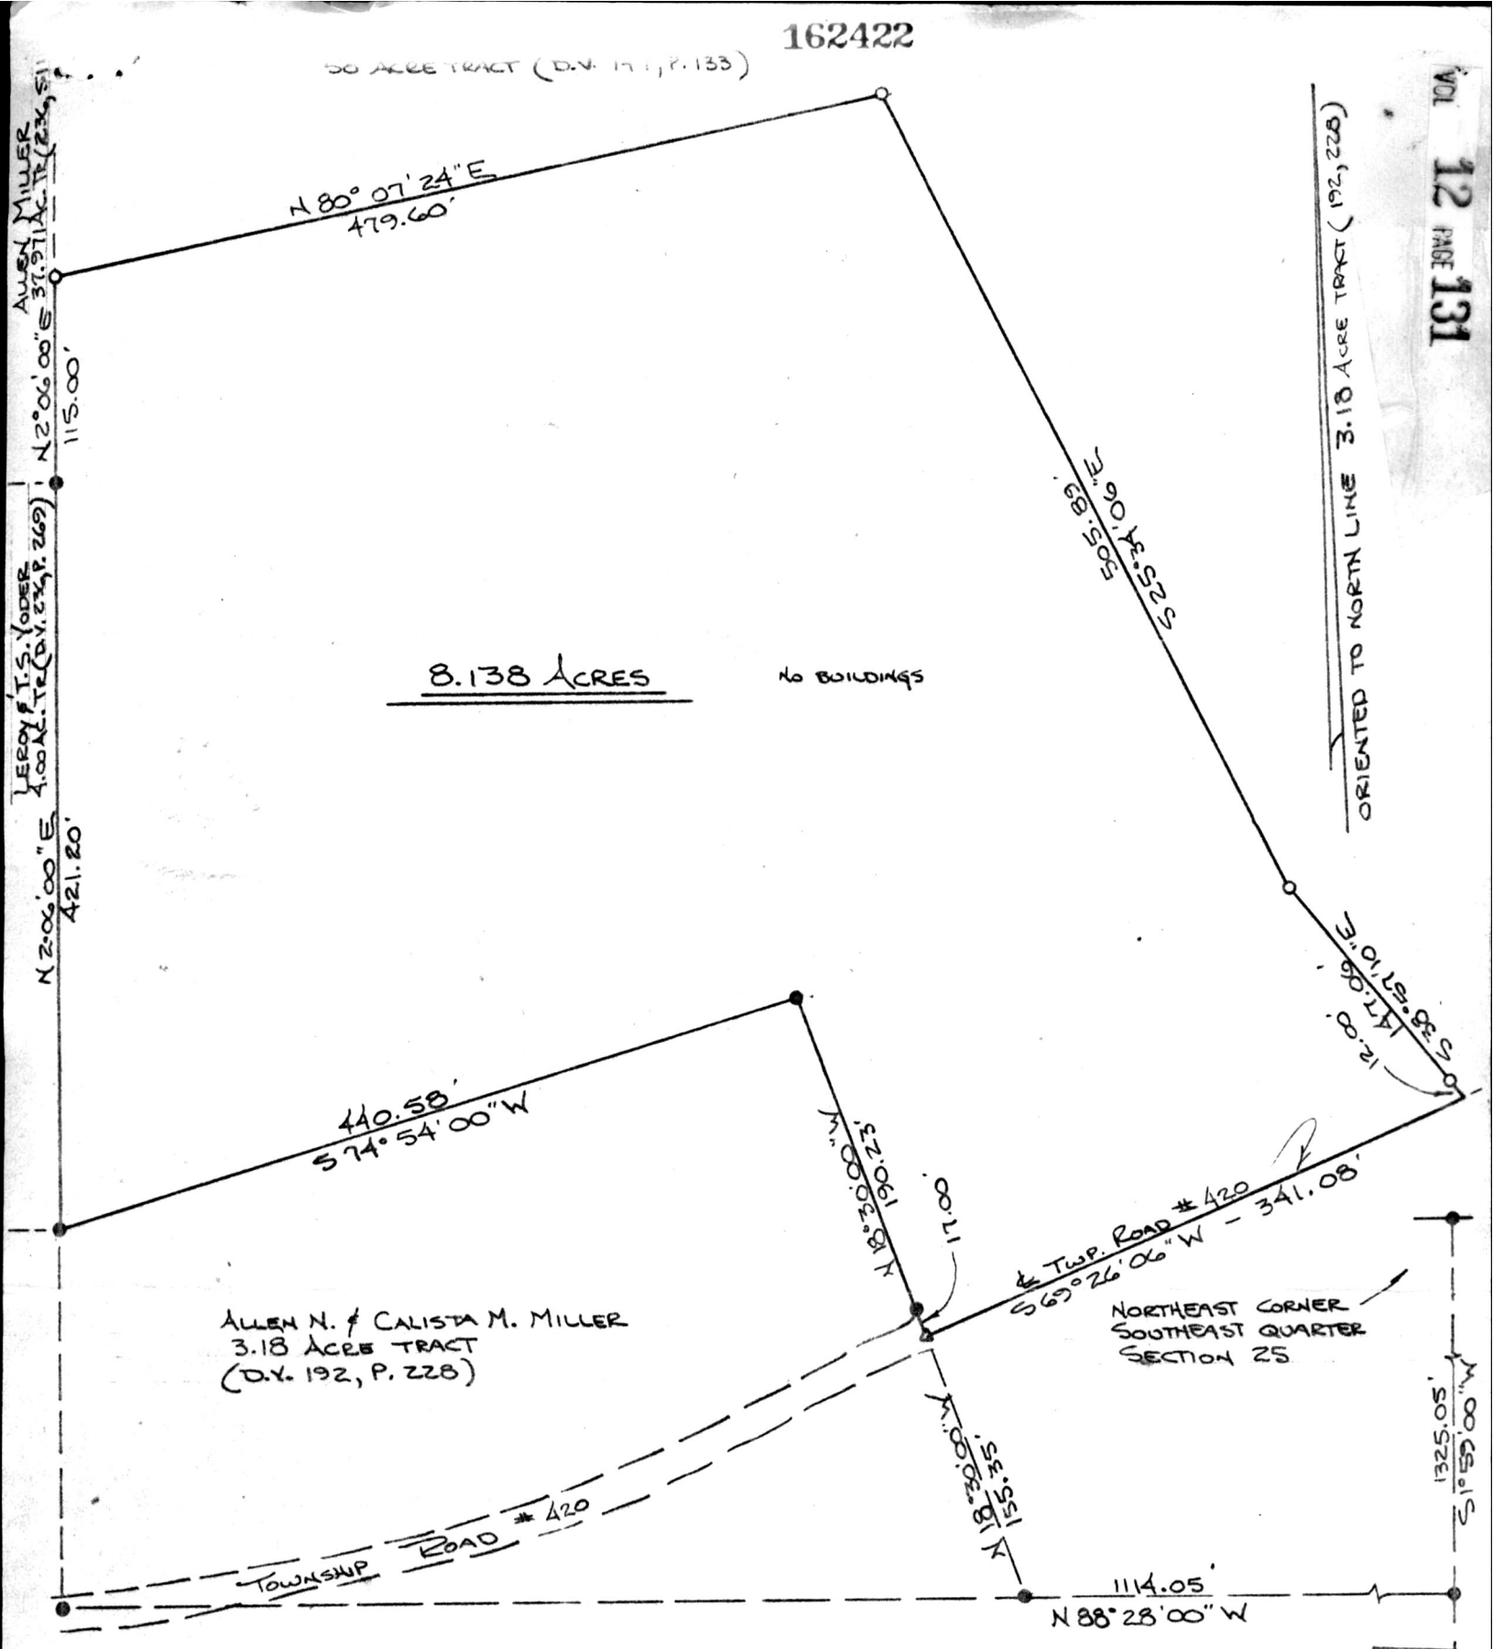

SURVEY FOR

RAY TROYER
(MAHLEN SCHROCK FARM)

LOCATED IN THE SOUTHEAST QUARTER OF SECTION 25 IN TOWNSHIP 9, RANGE 4, WALNUTCREEK TOWNSHIP, HOLMES COUNTY.

REVISED: AUGUST 23, 1988
AUGUST 15, 1988

SCALE: 1 INCH = 100 FEET

0 50 100 200

MISKIMEN ENGINEERING & SURVEYING
640 W. HIGH AVE., NEW PHILA., OHIO

I, THE UNDERSIGNED, HEREBY CERTIFY THAT THIS MAP IS TRUE AND CORRECT.

PLAT AND DESCRIPTION BY Randy E. Hull
RANDY E. HULL, R.S. 7041

STATE OF OHIO
RANDY E. HULL 7041
REGISTERED SURVEYOR

MAP OFFICE COPY

Rec'd. JAN 10 1989 AT 2:46 O'CLOCK P.M.

Recorded JAN 11 1989 Holmes Co. Ohio Fees 5.00
Plat Vol. 12 Pg. 131 Recorder Richard Yoder

Deed Vol. 241 Page 897

162422

Raymond Troyer