VOL 12 PAGE 311

165372

MECHANIC TOWNSHIP
S.E. QTR. SECTION 10
T-8N R-7W
HOLMES COUNTY, OHIO

SURVEY FOR REA EPPLEY

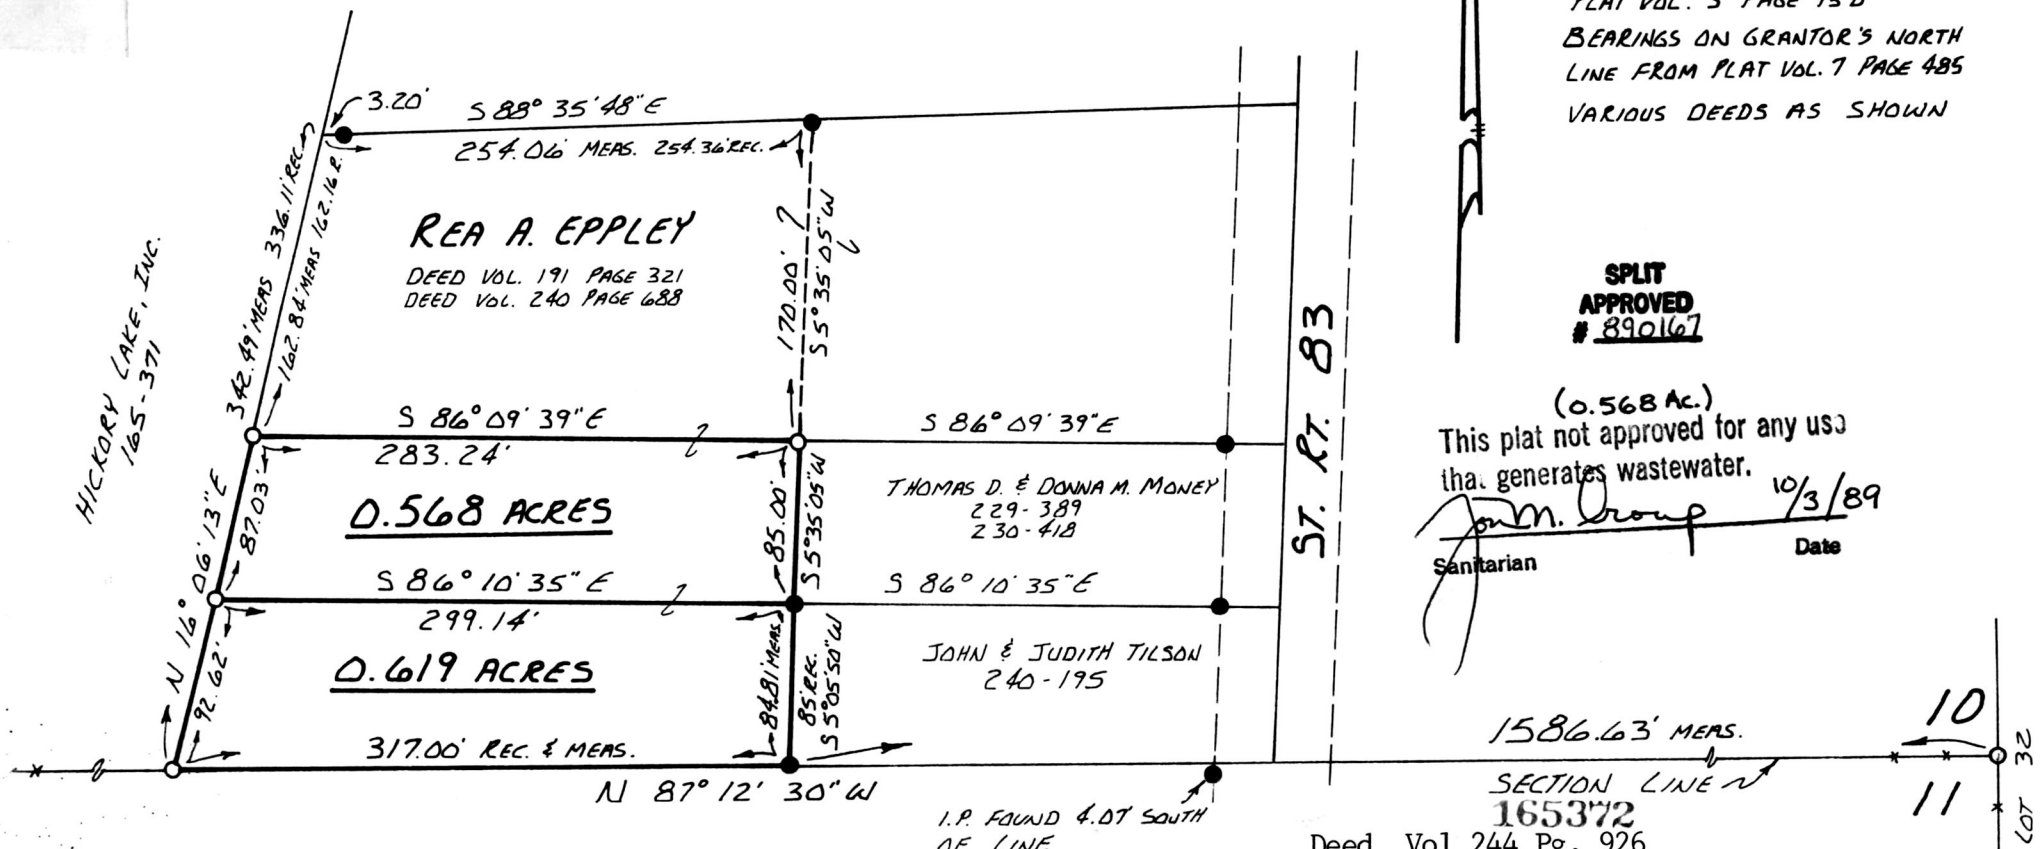

0 50 100 200

SCALE: 1" = 100'

pd. $5.00

- ● IRON PIN FOUND
- ○ 5/8" REBAR WITH I.D. CAP SET
  I.D. CAP MARKED "BAKER 6938"

REFERENCES:

PLAT VOL. 3 PAGE 93 B
BEARINGS ON GRANTOR'S NORTH LINE FROM PLAT VOL. 7 PAGE 485
VARIOUS DEEDS AS SHOWN

SPLIT APPROVED
 # 890167

(0.568 Ac.)
This plat not approved for any use that generates wastewater.
John M. Droup 10/3/89
Sanitarian Date

I CERTIFY THIS SURVEY TO BE CORRECT TO THE BEST OF MY KNOWLEDGE.

Donald C Baker

DONALD C. BAKER P.S. 6938
4321 T.R. 252
GLENMONT OH.

OCT. 26, 1988

STATE OF OHIO
DONALD C. BAKER
6938
REGISTERED SURVEYOR

165372
Deed Vol 244 Pg. 926

REC'D. OCT 0 6 1989
AT 3:48 O'CLOCK PM
RECORDED OCT 10 1989
Plat VOL. 12 PG. 311
Holmes Co. Ohio Fee: $5.00
Richard Graven Recorder