165380

MECHANIC TOWNSHIP
N.E. QTR. SECTION 1
T-8N R-6W
HOLMES COUNTY, OHIO

0 50 100 200
SCALE: 1" = 100'

■ STONE FOUND
● IRON PIN FOUND
○ 5/8" REBAR WITH I.D. CAP SET
I.D. CAP MARKED "BAKER 6938"

REFERENCES:
PLAT VOL. 6 PAGE 14 (BEARINGS FROM SAME)
PLAT VOL. 5 PAGE 167

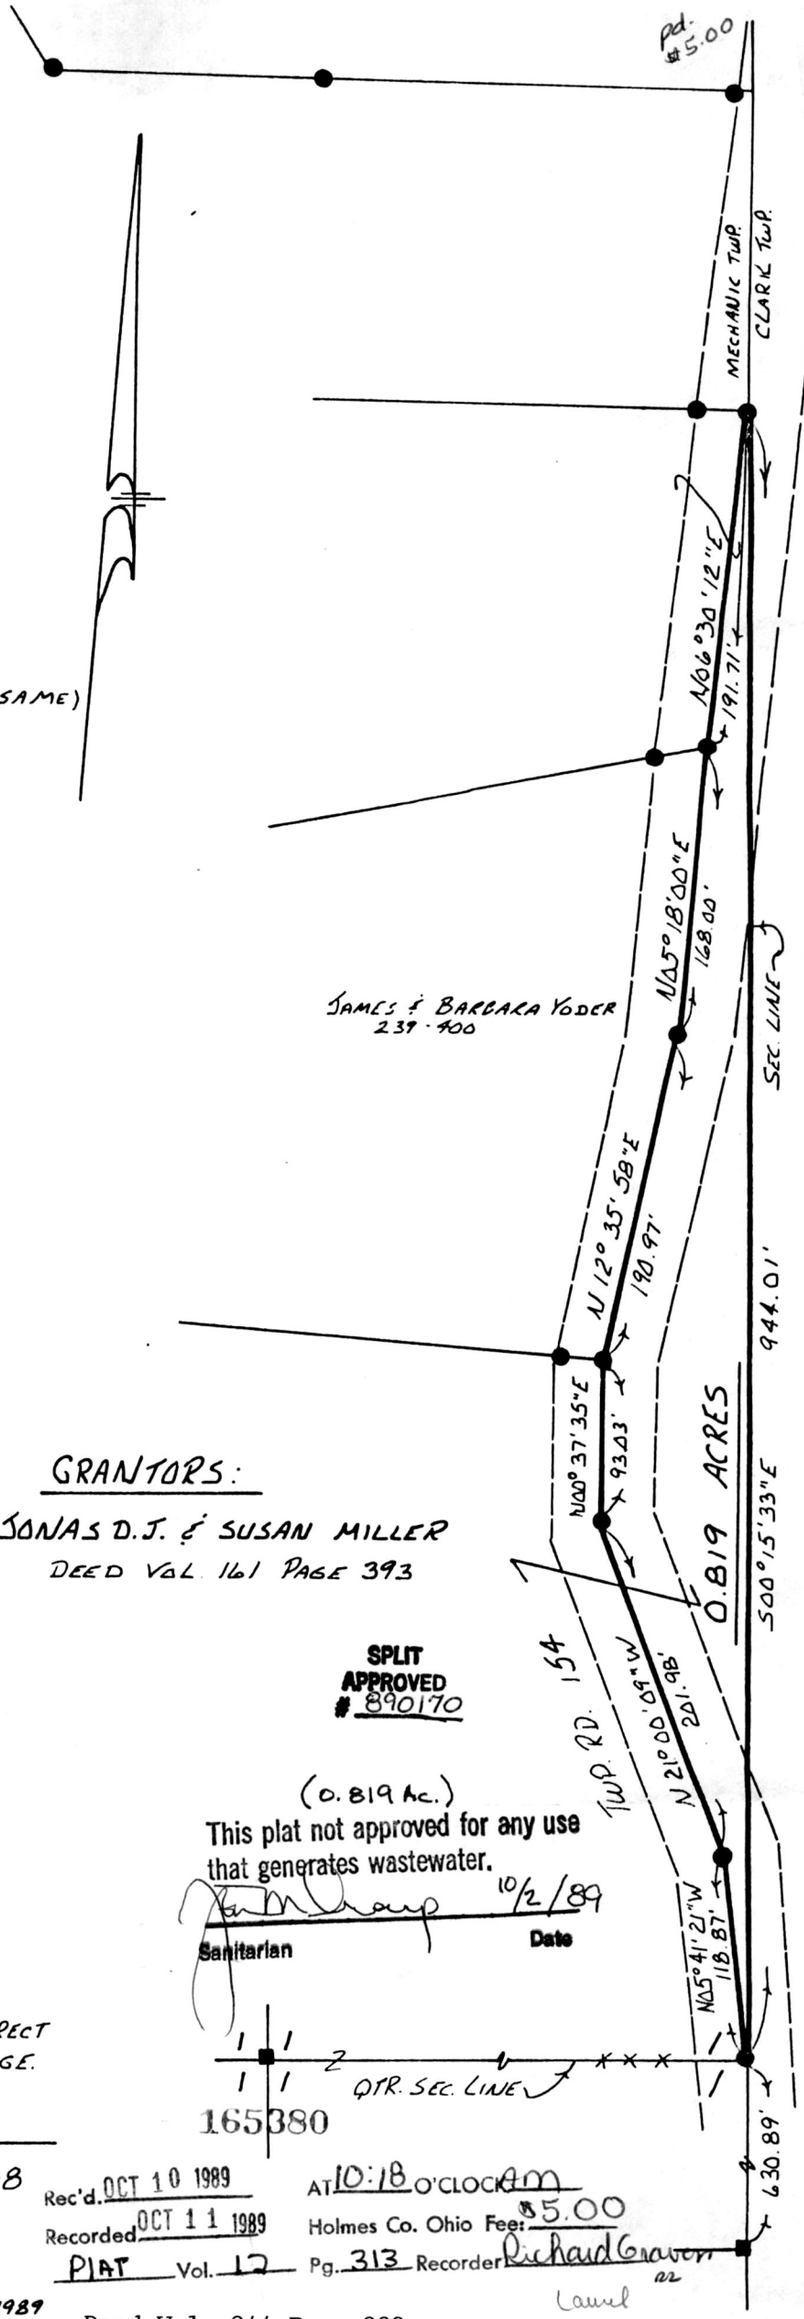

GRANTORS:
JONAS D.J. & SUSAN MILLER
DEED VOL. 161 PAGE 393

SPLIT APPROVED # 890170

(0.819 Ac.)
This plat not approved for any use that generates wastewater.
10/2/89
Sanitarian Date

STATE OF OHIO
DONALD C. BAKER
6938
REGISTERED SURVEYOR

I CERTIFY THIS SURVEY TO BE CORRECT TO THE BEST OF MY KNOWLEDGE.

Donald C Bal

DONALD C. BAKER P.S. 6938
4321 T.R. 252
GLENMONT, OHIO

SEPT. 6, 1989

165380

Rec'd. OCT 10 1989 AT 10:18 O'CLOCK AM
Recorded OCT 11 1989 Holmes Co. Ohio Fee: $5.00
PLAT Vol. 12 Pg. 313 Recorder Richard Graves
Laurel

12 PAGE 313

855