165738

pd. 85.00

VOL 12 PAGE 324

PRAIRIE TOWNSHIP
LOT 10 3RD. QTR.,
TWP.-10N ; RANGE-6W
HOLMES COUNTY, OHIO

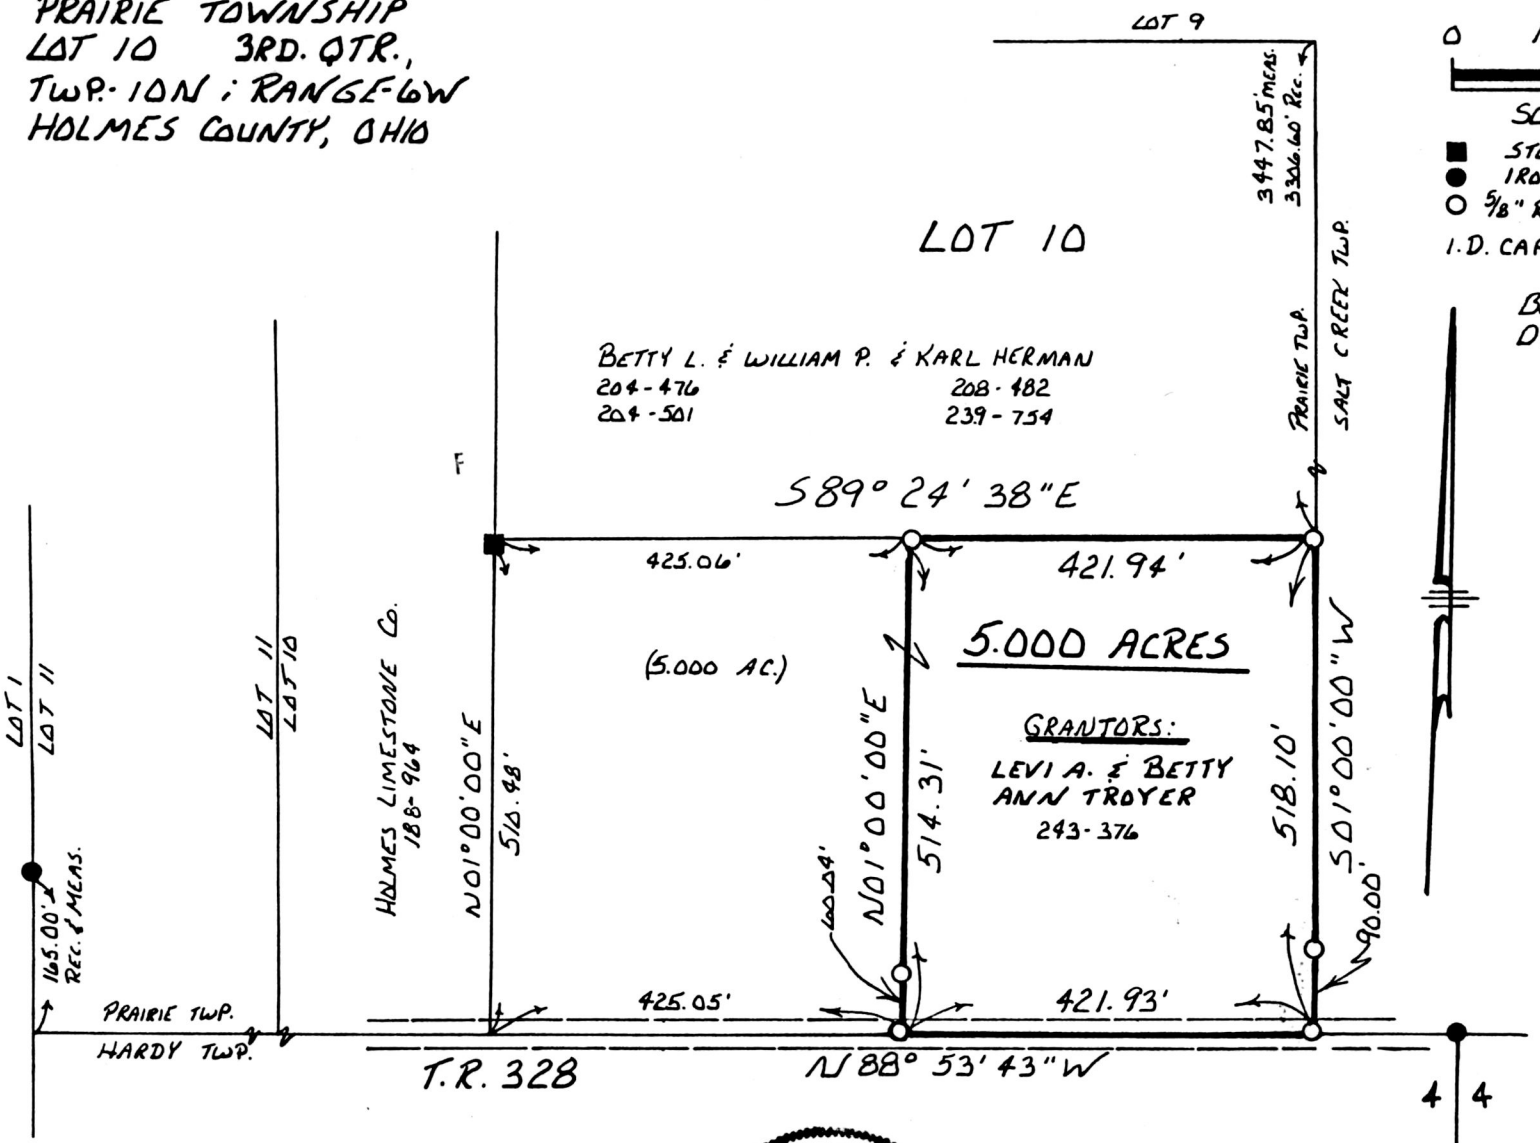

0 100 200 400

SCALE: 1" = 200'

■ STONE FOUND
● IRON PIN FOUND
○ 5/8" REBAR WITH I.D. CAP SET
I.D. CAP MARKED "BAKER 6938"

BEARINGS FROM
DEED VOL. 243 PAGE 376

I CERTIFY THIS SURVEY TO BE CORRECT
TO THE BEST OF MY KNOWLEDGE.

Donald C. Baker

DONALD C. BAKER P.S. 6938
4321 T.R. 262
GLENMONT, OHIO

SEPT. 27, 1989

STATE OF OHIO
DONALD C. BAKER
6938
REGISTERED SURVEYOR

165738

REC'D. NOV 07 1989
AT 1:25 O'CLOCK PM
RECORDED NOV 08 1989
Plat VOL 12 PG. 324
Holmes Co. Ohio Fee: $5.00
Richard Graverne Recorder

Deed Vol. 245 Page 289