166064

pd. $9.35

BERLIN TOWNSHIP
4TH. QTR., LOTS 16 & 21
TWP.- 9N RANGE-6W
HOLMES COUNTY, OHIO

REFERENCES:

PLAT VOL. 10 PAGE 501
PLAT VOL. 4 PAGE 176
BEARINGS FROM PLAT VOL. 10 PAGE 501

0 30 60 120

SCALE: 1" = 60'

- P.K. NAIL FOUND
- IRON PIN FOUND
- ○ 5/8" REBAR WITH I.D. CAP SET

I. D. CAP MARKED "BAKER 6938"

SPLIT APPROVED # 890199

(1.524 Ac.)
This plat not approved for any use that generates wastewater.
Jon M Troup 12/1/89
Sanitarian Date

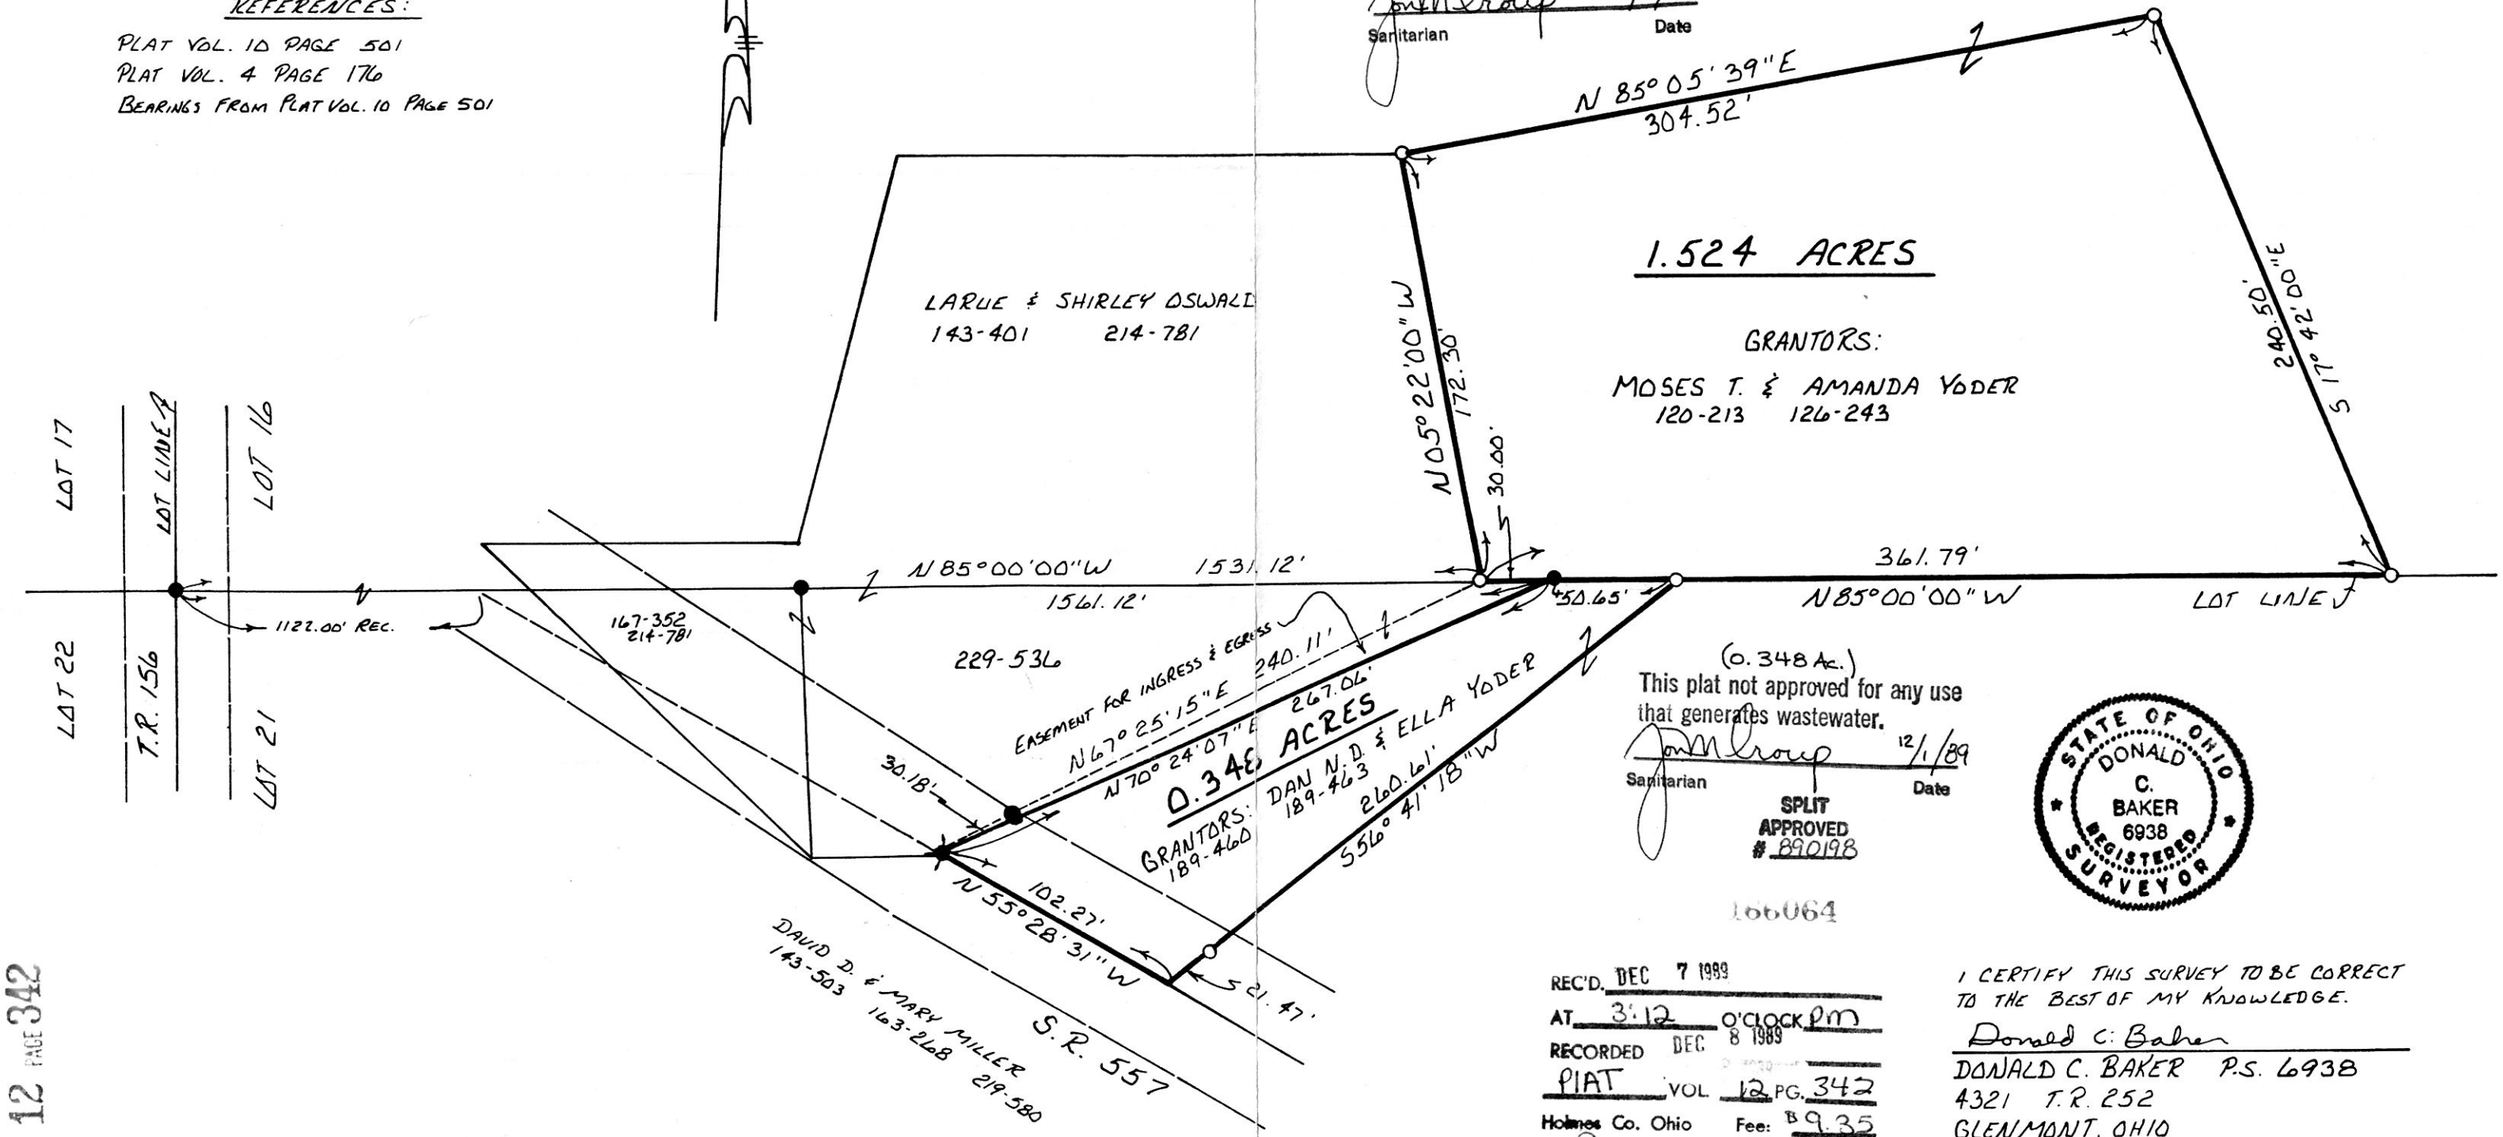

(0.348 Ac.)
This plat not approved for any use that generates wastewater.
Jon M Troup 12/1/89
Sanitarian Date

SPLIT APPROVED # 890198

166064

REC'D. DEC 7 1989
AT 3:12 O'CLOCK PM
RECORDED DEC 8 1989
PLAT VOL. 12 PG. 342
Holmes Co. Ohio Fee: $9.35
Richard Gratiano Recorder

Deed Vol. 245 Pages 577 & 579

STATE OF OHIO
DONALD C. BAKER
6938
REGISTERED SURVEYOR

I CERTIFY THIS SURVEY TO BE CORRECT TO THE BEST OF MY KNOWLEDGE.

Donald C. Baker
DONALD C. BAKER P.S. 6938
4321 T.R. 252
GLENMONT, OHIO

OCT. 27, 1987

VOL 12 PAGE 342

908-MS