168164

VOL 12 PAGE 457

SPLIT APPROVED # 900079

(3.215 Ac.)
This plat not approved for any use that generates wastewater.

Sanitarian — Date 6/5/90

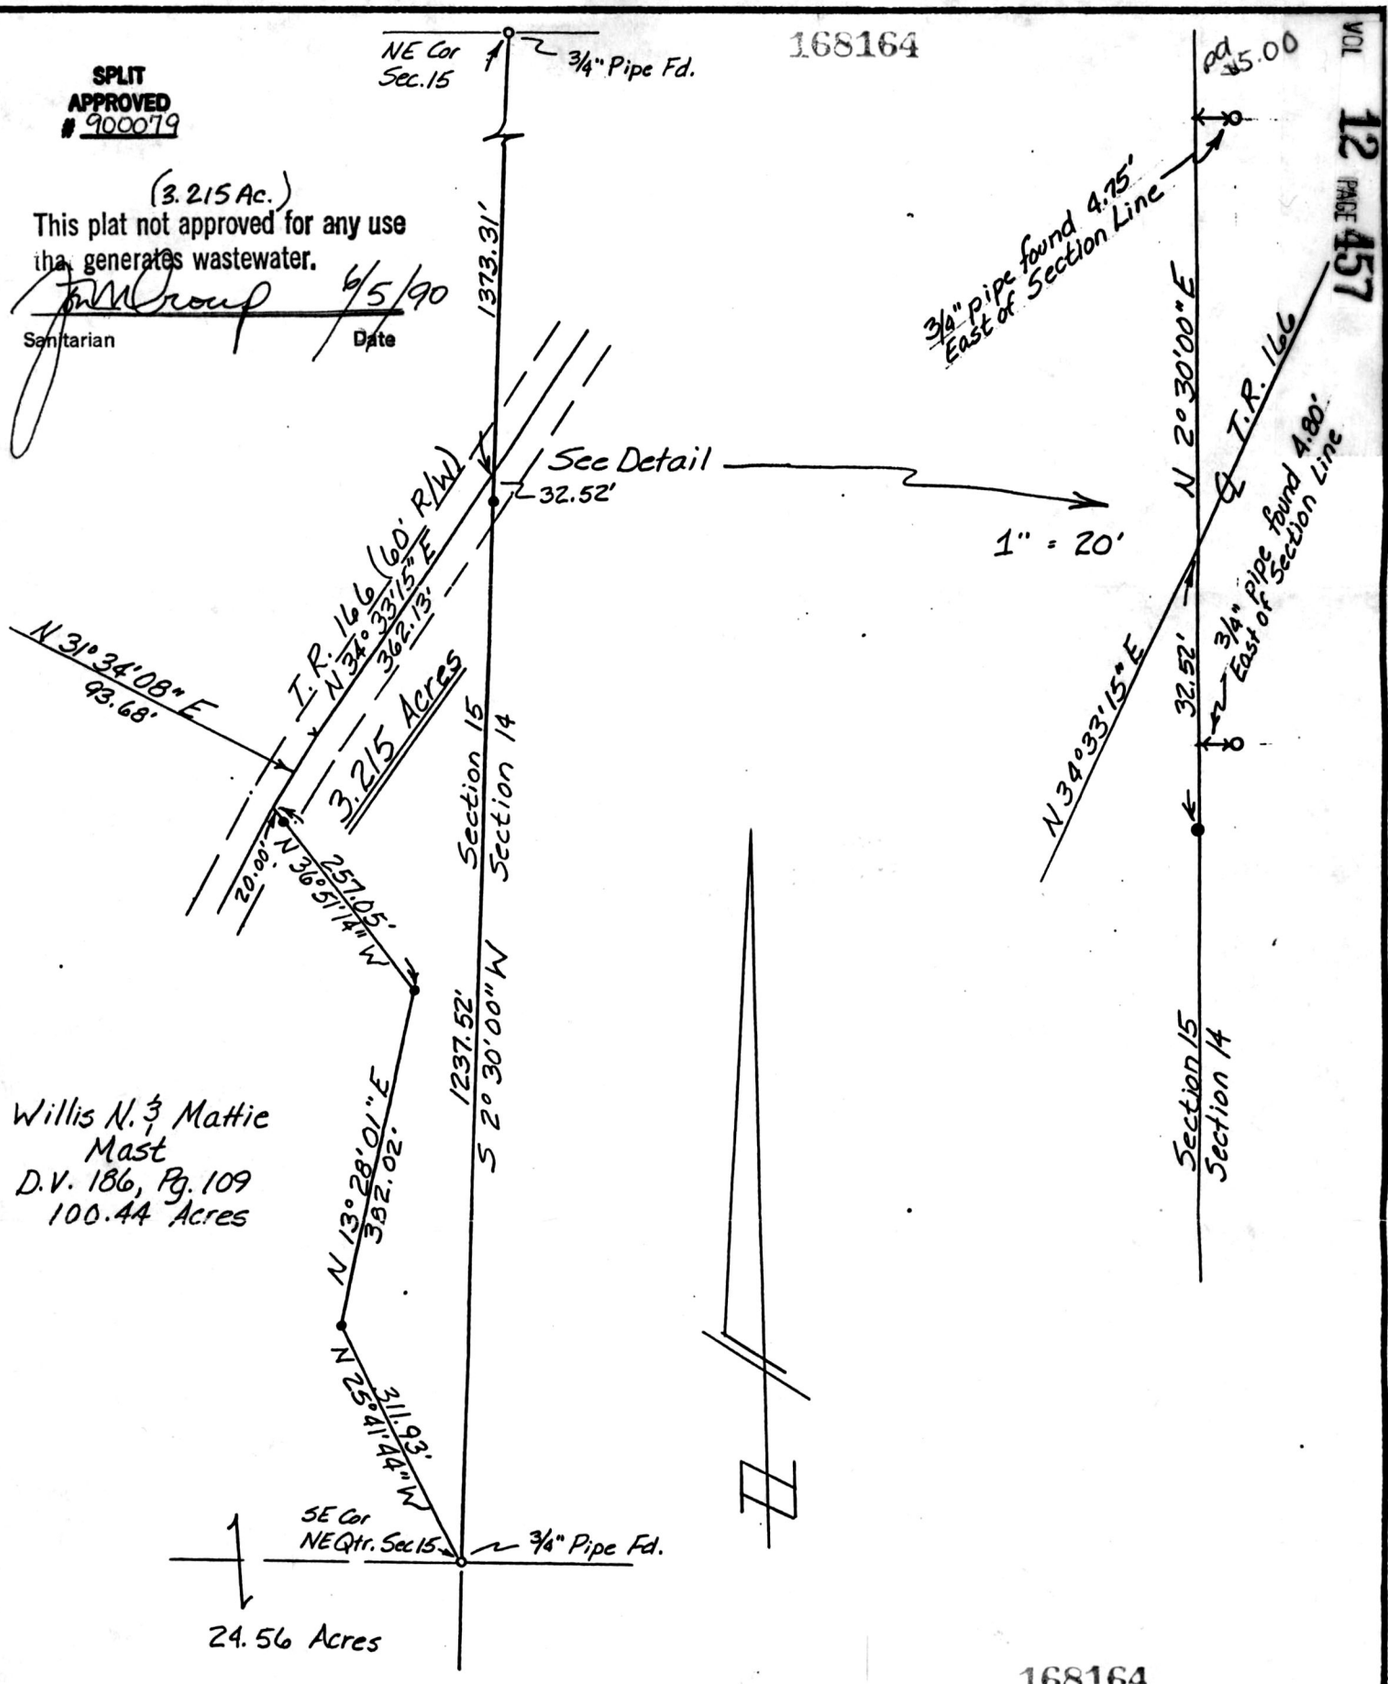

168164

0 100 200 400

• DENOTES 5/8" IRON PIN SET
o DENOTES IRON PIN FOUND
BEARINGS ARE ORIENTED TO E. Line Sec. 15 (D.V. 186, Pg. 109)
DOCUMENTS USED WERE DEEDS, VOL. & PGS AS SHOWN

Rec'd JUN 18 1990 AT 2:02 O'CLOCK PM
Recorded JUN 19 1990 Holmes Co. Ohio Fee: $5.00
Plat Vol. 12 Pg. 457 Recorder Richard Gravemeier
Deed Vol. 247 Page 574 Laurel

PYLE SURVEYING
PROFESSIONAL LAND SURVEYORS OF OHIO

834 Cookson Ave. S. E.
P. O. Box 149
New Philadelphia, Ohio 44663
Phone: 216-339-7690

Plat of Survey for
Willis Mast

LOCATED IN NE Qtr, Sec. 15, T-8, R-4, Clark Township, Holmes Co., Ohio

SCALE 1" = 200' DATE 5/16/90

CERTIFICATE OF SURVEYOR

I, THE UNDERSIGNED, HEREBY STATE THAT THIS MAP IS TRUE AND CORRECT TO THE BEST OF MY KNOWLEDGE AND BELIEF.

John P Pyle

REGISTERED SURVEYOR NO. 6533

PLAT APPROVED 6/14/90 B