170467

50 FOOT EASEMENT

RICHLAND TOWNSHIP
N.W. QTR. SECTION 4
T-8N R-8W
HOLMES COUNTY, OHIO

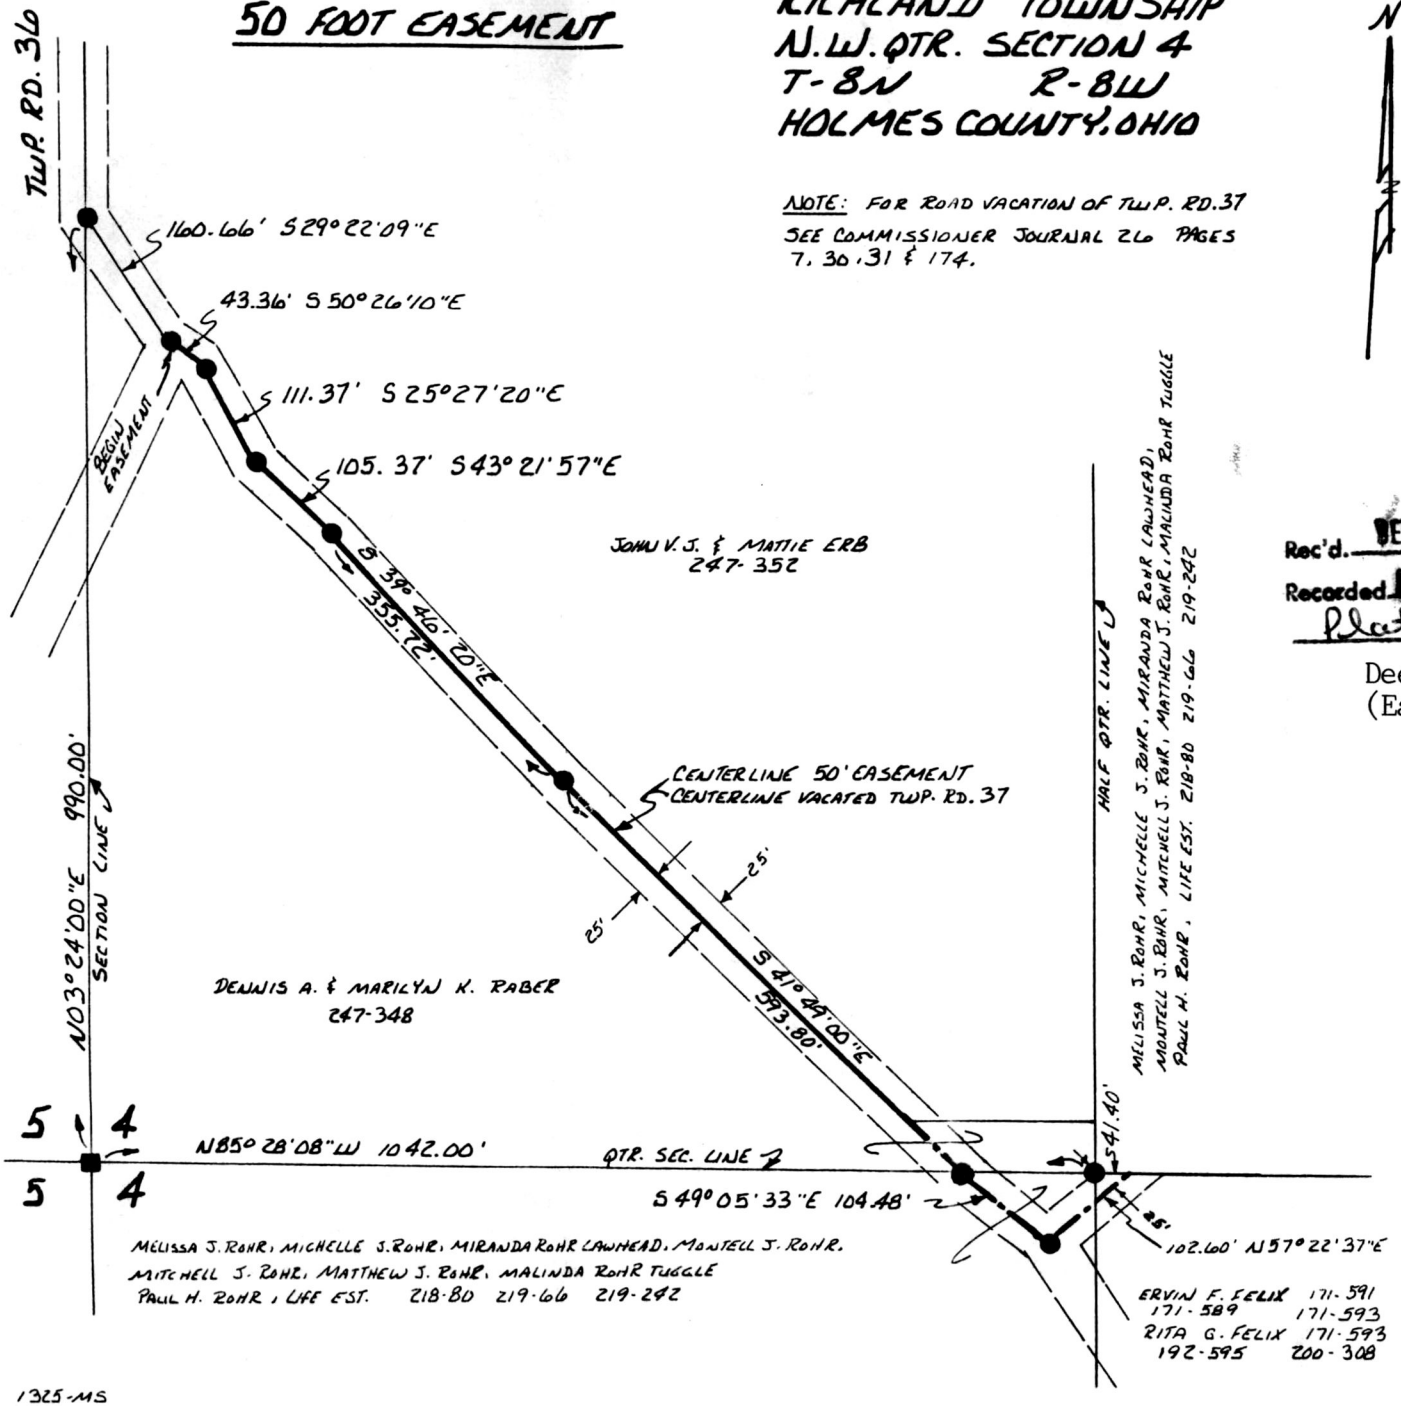

1325-MS

N

0 100 200 400

SCALE: 1" = 200'

■ STONE FOUND

● IRON PIN FOUND

NOTE: FOR ROAD VACATION OF TWP. RD. 37 SEE COMMISSIONER JOURNAL 26 PAGES 7, 30, 31 & 174.

REFERENCES:

SURVEY RECORD 2 PAGE 200
DEED VOL. 247 PAGE 352
DEED VOL. 247 PAGE 348
PLAT VOL. 12 PAGE 441
BEARINGS ASSUMED

170467

Rec'd. DEC 27 1990 AT 3:14 O'CLOCK P.M

Recorded DEC. 28 1990 Holmes Co. Ohio Fee: 5.00

Plat Vol. 12 Pg. 587 Recorder Richard Graven

Deed Vol 249 Page 849
(Easement)

STATE OF OHIO
DONALD C. BAKER
REGISTERED SURVEYOR

I CERTIFY THIS SURVEY TO BE CORRECT TO THE BEST OF MY KNOWLEDGE.

Donald C. Baker

DONALD C. BAKER P.S. 6938
4321 T.R. 252
GLENMONT, OHIO 44628

SPLIT 1990
APPROVED
#900224

VOL 12 PAGE 587

PLAT APPROVED
12-26-90 RG