VOL 12 PAGE 596

170631

THE COSHOCTON LAND SURVEYING SERVICE

233 S. FOURTH ST. COSHOCTON, OHIO 43812

BEING PART OF: LOT ~
SEC. 13, S.E. 1/4
QUAR. 4th.
TBN, R5W
TOWNSHIP Clark
COUNTY Holmes, Ohio, U.S.M.L.

SURVEY FOR: Junior Yoder
Roy J.C. Yoder Land
DATE: Nov., 1990
SCALE: 1" = 200'

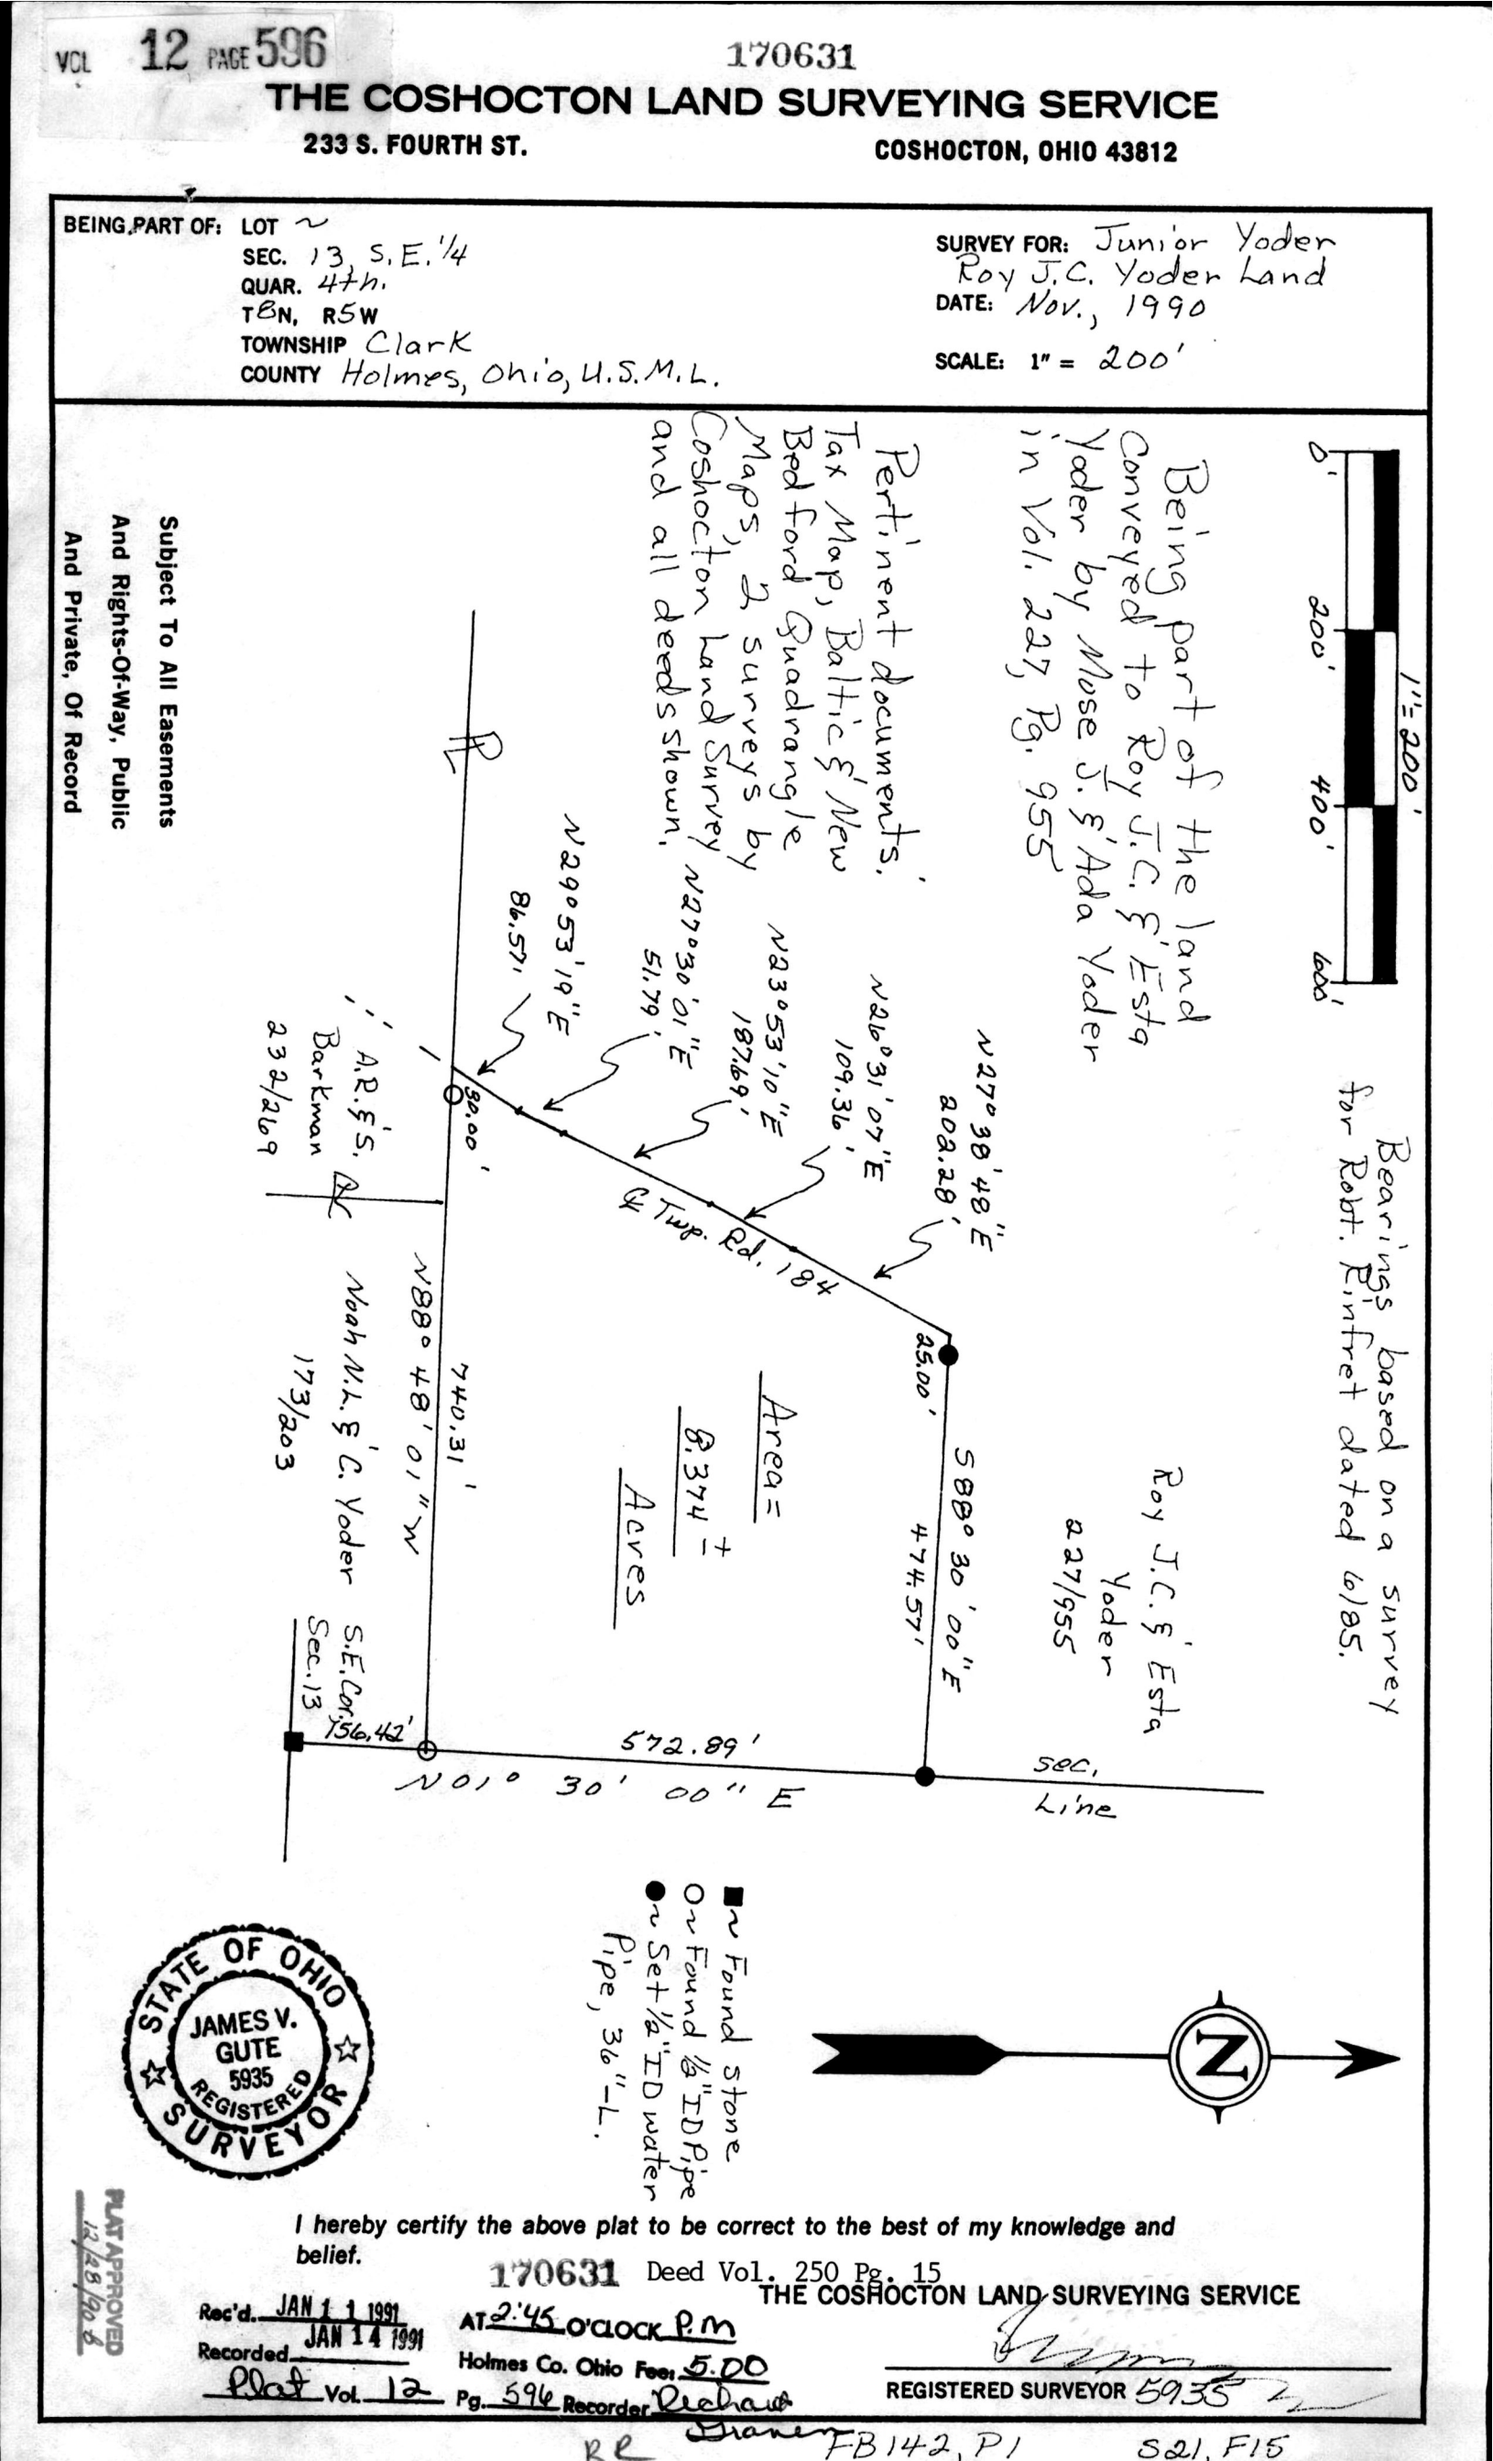

I hereby certify the above plat to be correct to the best of my knowledge and belief.

170631 Deed Vol. 250 Pg. 15

THE COSHOCTON LAND SURVEYING SERVICE

REGISTERED SURVEYOR 5935

PLAT APPROVED 12/28/90

Rec'd. JAN 11 1991
Recorded JAN 14 1991
Plat Vol. 12
AT 2:45 O'CLOCK P.M
Holmes Co. Ohio Fee: 5.00
Pg. 596 Recorder Richard Graney

RL FB 142, P1 S21, F15