VOL 12 PAGE 745

HARDY TOWNSHIP
N.E. QTR. SECTION 23
T-9N ; R-7W
HOLMES COUNTY, OHIO

173546

pd. 5.00

0 30 60 120

SCALE: 1" = 600'

▲ R.R. SPIKE FOUND

● IRON PIN FOUND

○ 5/8" REBAR WITH I.D. CAP SET
I.D. CAP MARKED "BAKER 6938"

REFERENCES:
DEED VOL. 237 PAGE 488
PLAT VOL. 8 PAGE 679
PLAT VOL. 7 PAGE 316

BEARINGS FROM PLAT VOL. 2 PAGE 196

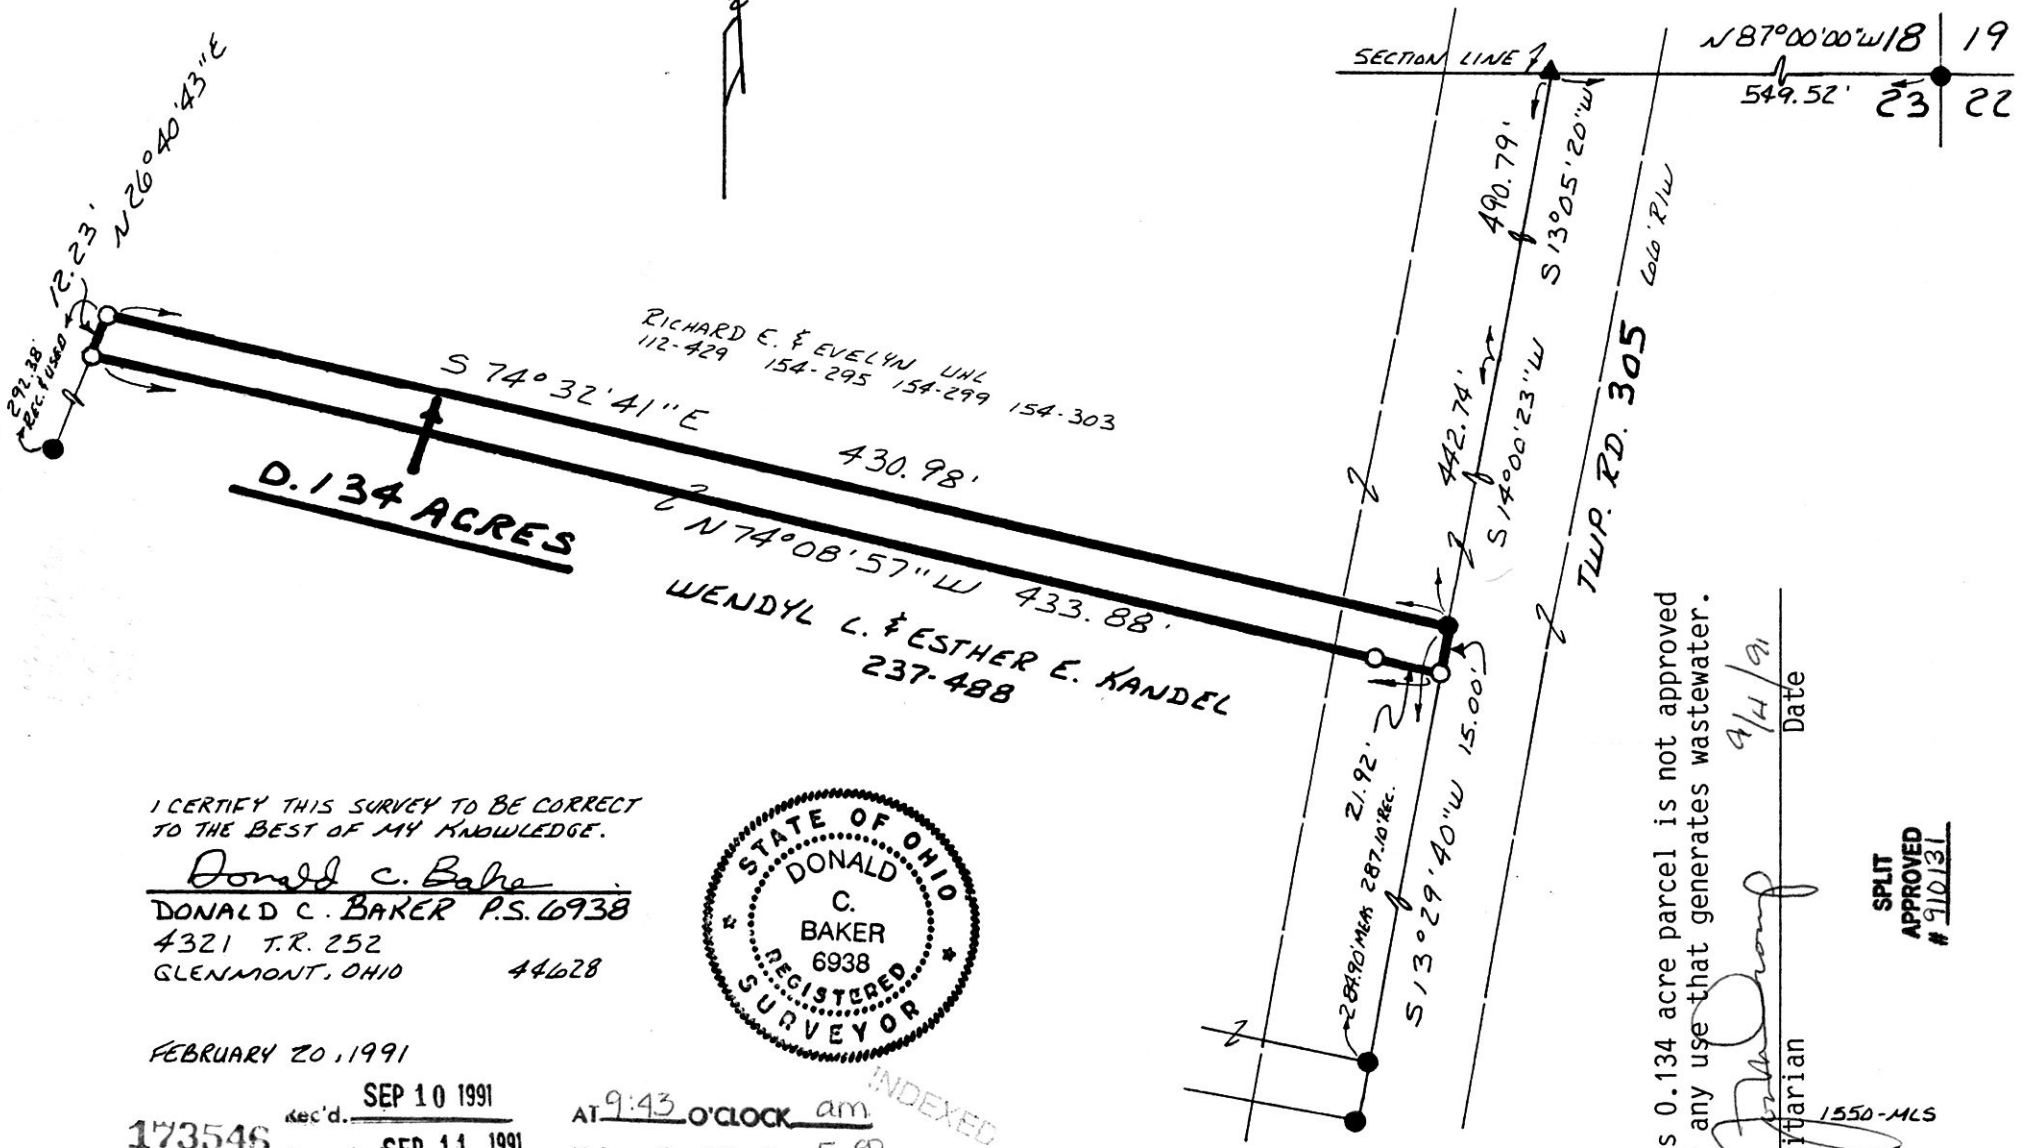

I CERTIFY THIS SURVEY TO BE CORRECT TO THE BEST OF MY KNOWLEDGE.

Donald C. Baker

DONALD C. BAKER P.S. 6938
4321 T.R. 252
GLENMONT, OHIO 44628

FEBRUARY 20, 1991

STATE OF OHIO
DONALD C. BAKER 6938
REGISTERED SURVEYOR

This 0.134 acre parcel is not approved for any use that generates wastewater.

9/11/91
Date

Sanitarian 1550-MLS

SPLIT APPROVED # 910131

173546

Rec'd. SEP 10 1991
Recorded SEP 11 1991
Plat Vol. 12
Deed Vol 252 pg 691

AT 9:43 O'CLOCK am
Holmes Co. Ohio Fee 5.00
Pg. 745 Recorder MaryEllen John Waltman Sig'rist

INDEXED

PLAT APPROVED 9/9/91 B