pd 5.00

0 50 100 200

SCALE: 1" = 100'

● IRON PIN FOUND

○ 5/8" REBAR WITH I.D. CAP SET

I.D. CAP MARKED "BAKER 6938"

REFERENCES:

DEED VOL. 189 PAGE 758
DEED VOL. 221 PAGE 485
SURVEY RECORD 5 PAGE 78
BEARINGS FROM SAME

N

WALNUT CREEK TOWNSHIP
N.E. QTR. FRACTIONAL SECTION 23
T. 9N; R. 5W HOLMES COUNTY, OHIO

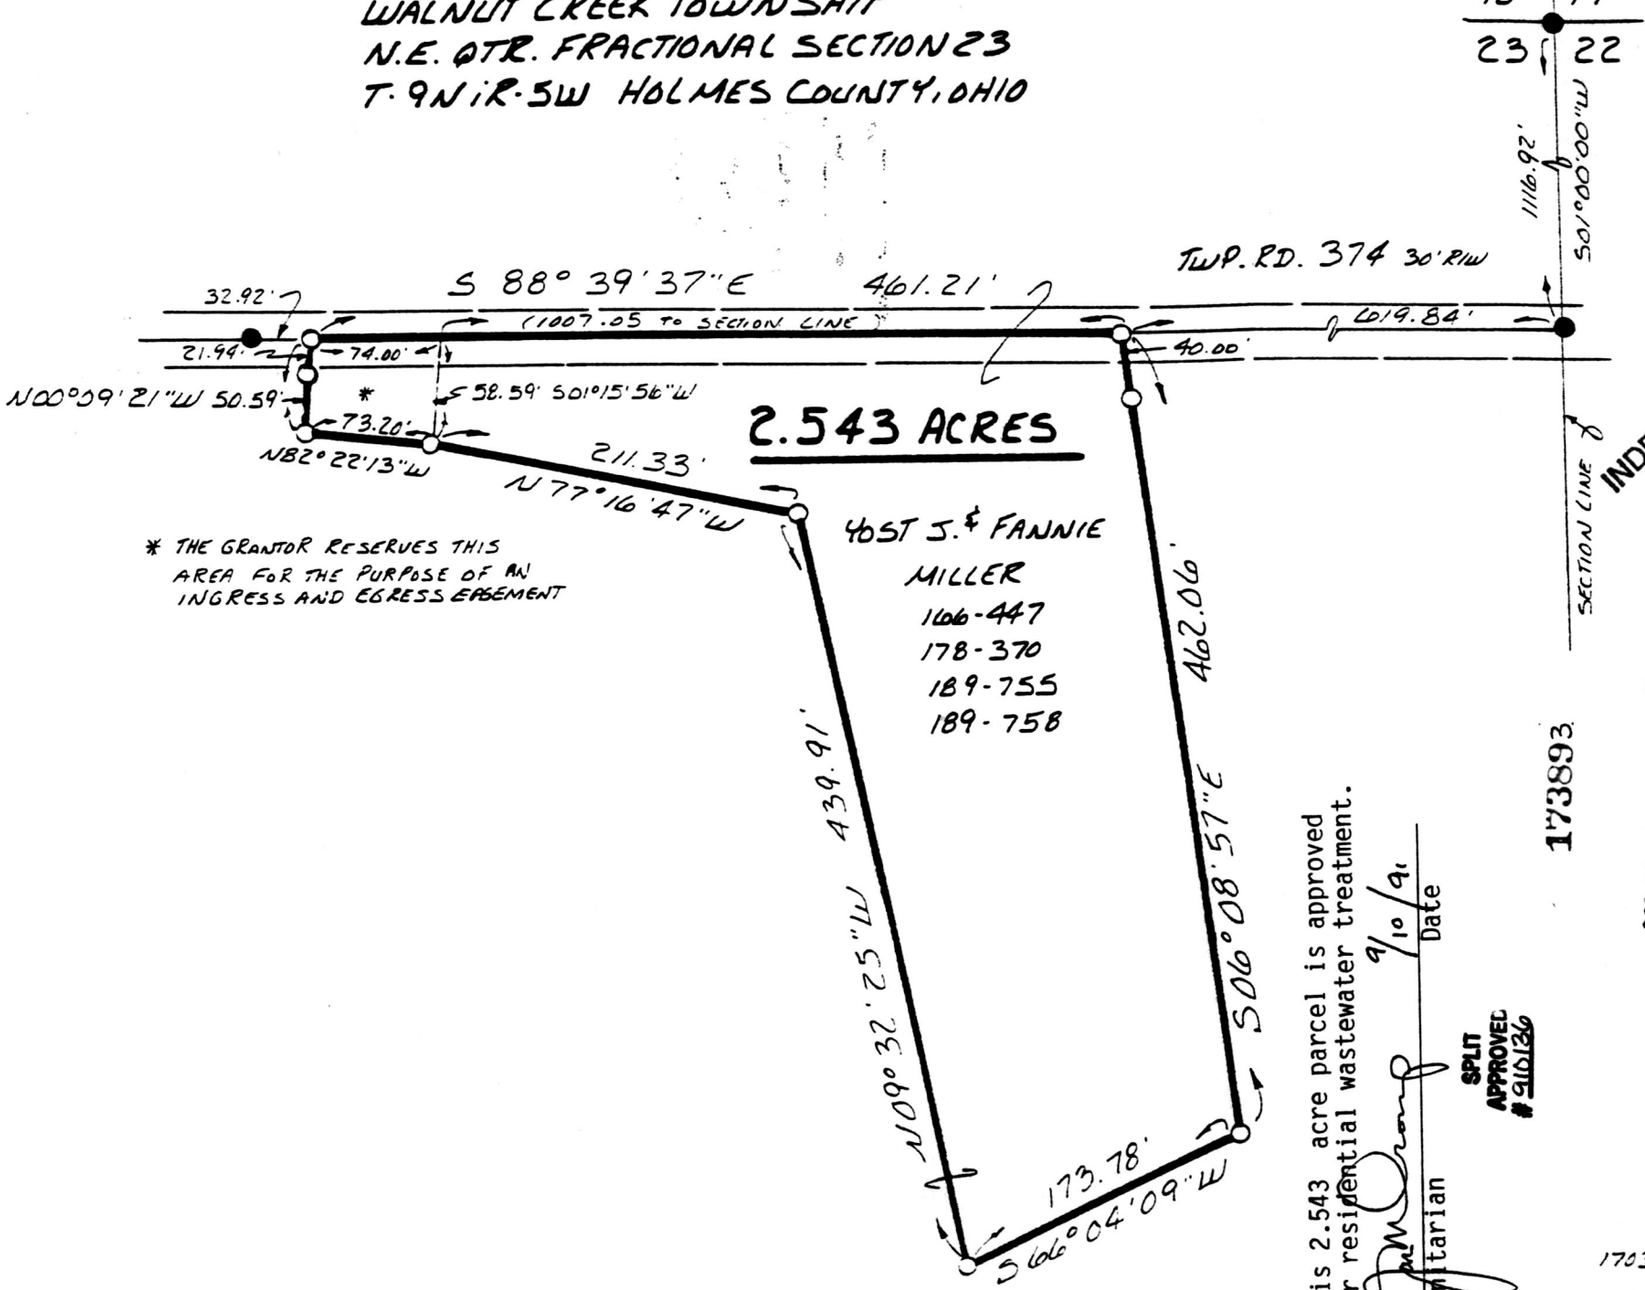

* THE GRANTOR RESERVES THIS AREA FOR THE PURPOSE OF AN INGRESS AND EGRESS EASEMENT

STATE OF OHIO
DONALD C. BAKER
6938
REGISTERED SURVEYOR

173893

ICERTIFY THIS SURVEY TO BE CORRECT TO THE BEST OF MY KNOWLEDGE.

Donald C. Baker

DONALD C. BAKER P.S. 6938
4321 T.R. 252
GLENMONT, OHIO 44628

MAY 17, 1991

This 2.543 acre parcel is approved for residential wastewater treatment.

Sanitarian — Date 9/10/91

SPLIT APPROVED # 910136

173893

INDEXED

Rec'd. OCT 10 1991 AT 1:00 O'CLOCK PM
Recorded OCT 11 1991 Holmes Co. Ohio Fee: 5.00
Plat Vol. 12 Pg. 766 Recorder Mary Ellen Sigister Tom G
Deed vol 253 pg 87

1703-MLS

PLAT APPROVED 9/13/91 B

VOL 12 PAGE 766