VOL 12 PAGE 847
pd. 9.35

175214

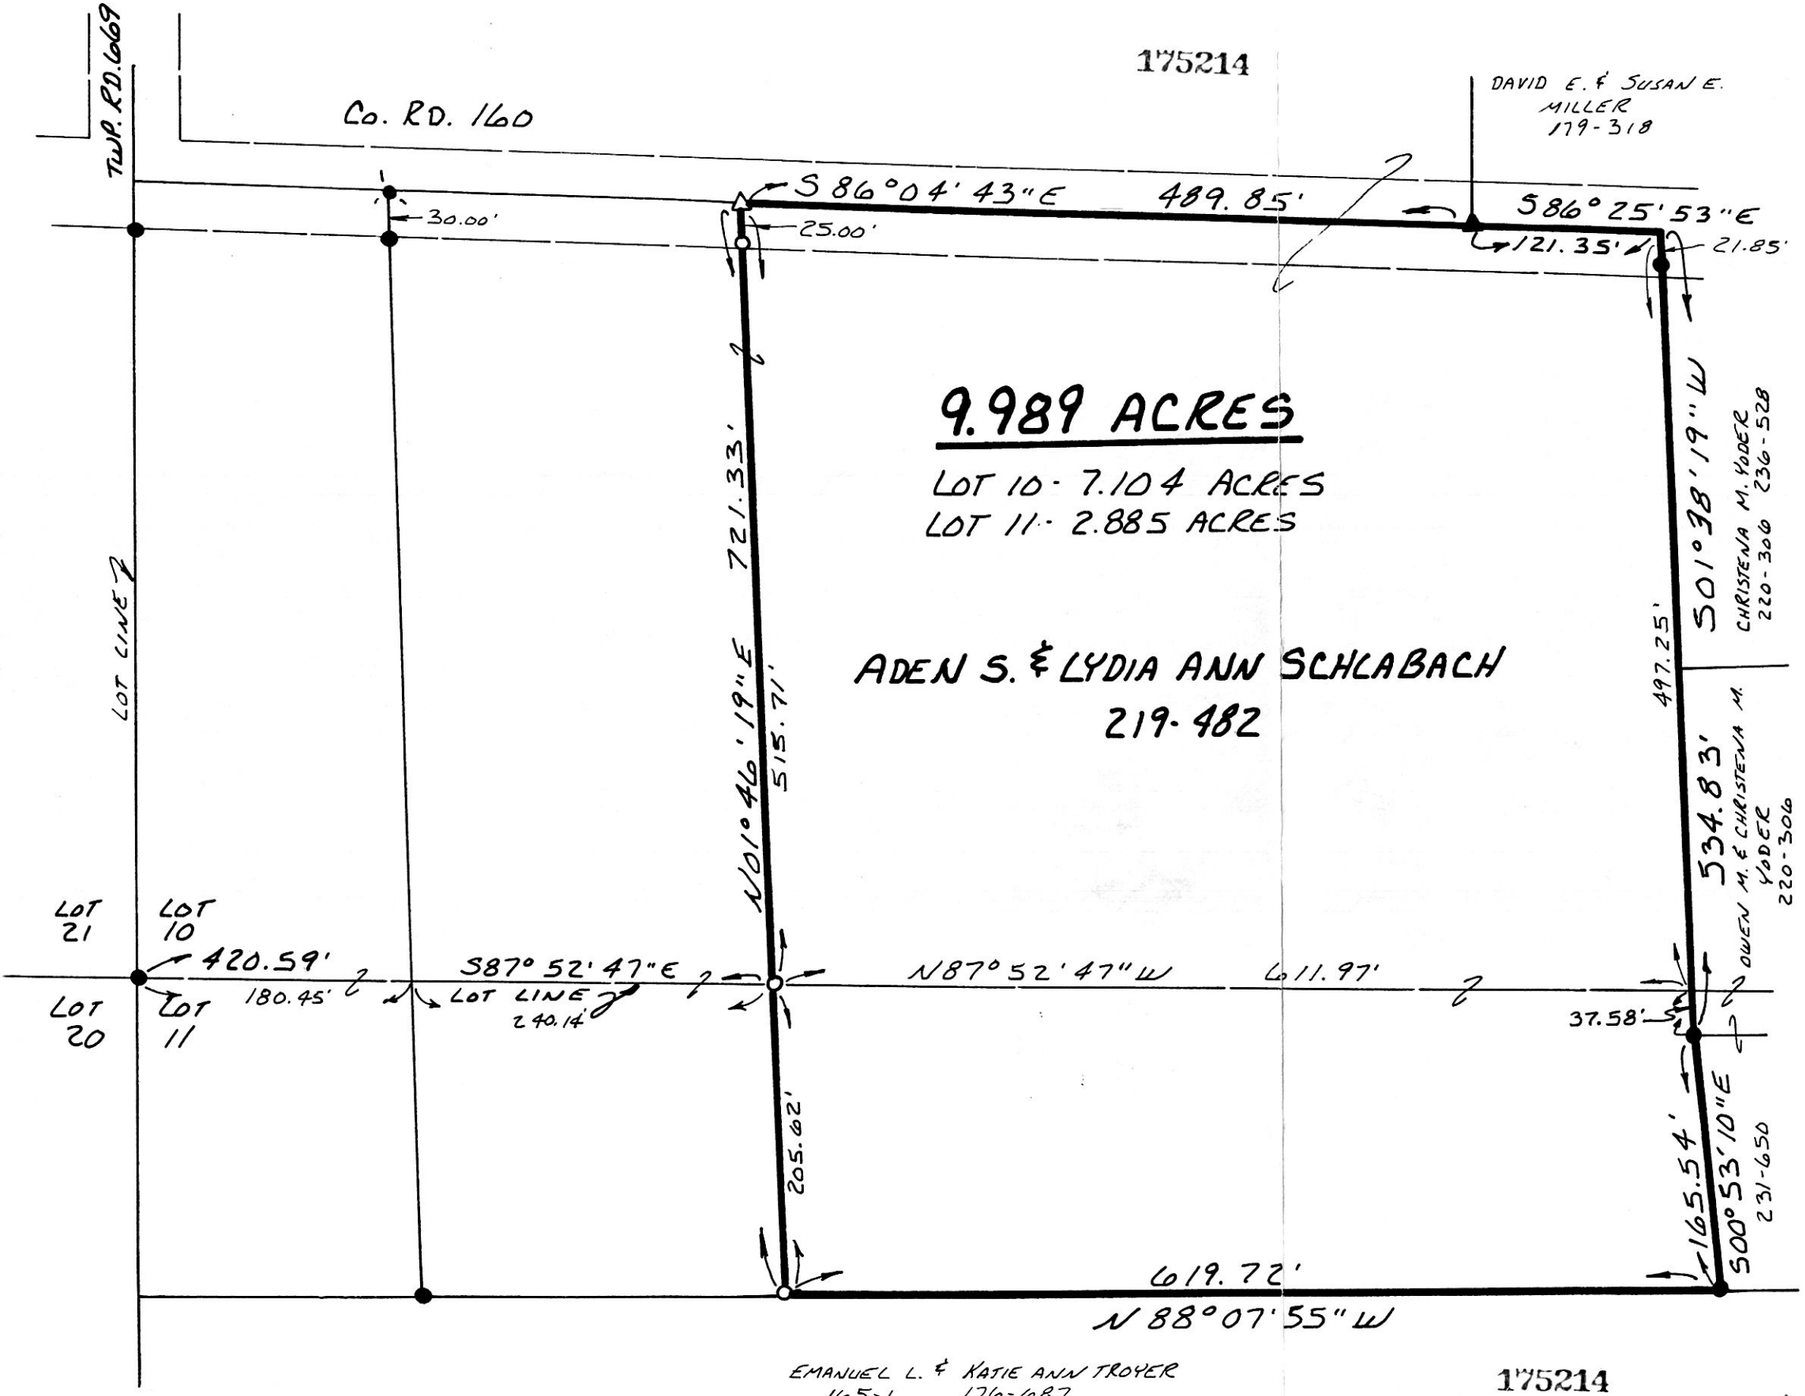

2027A-MLS

PAINT TOWNSHIP
4TH. QTR. LOTS 10 & 11
T-10N; R-5W
HOLMES COUNTY, OHIO

N

0 50 100 200
SCALE: 1" = 100'

- ▲ R.R. SPIKE FOUND
- ● IRON PIN FOUND
- ●. P.K. NAIL FOUND
- △ R.R. SPIKE SET
- ○ 5/8" RE BAR WITH I.D. CAP SET
  I.D. CAP MARKED "BAKER 6938"

REFERENCES:

DEED VOL. 219 PAGE 482
PLAT VOL. 10 PAGE 575
PLAT VOL. 5 PAGE 102
PLAT VOL. 10 PAGE 822
PLAT VOL. 5 PAGE 118
PLAT VOL. 3 PAGE 100
PLAT VOL. 5 PAGE 34

STATE OF OHIO
DONALD C. BAKER
6938
REGISTERED SURVEYOR

I CERTIFY THIS SURVEY TO BE CORRECT TO THE BEST OF MY KNOWLEDGE.

Donald C. Baker

DONALD C. BAKER P.S. 6938
4321 T.R. 252
GLENMONT, OHIO 44628

DECEMBER 19, 1991

175214

Rec'd. JAN 28 1992 AT 10:58 O'CLOCK am
Recorded JAN 29 1992 Holmes Co. Ohio Fee: 9.35
Plat Vol. 12 Pg. 847 Recorder Mary Ellen Signet
Deed vol 254 pg 278

INDEXED

PLAT APPROVED
1/27/92 8