VOL 12 PAGE 929

VILLAGE OF GLENMONT

RICHLAND TOWNSHIP
SECTION 1; T-8N R-9W
HOLMES COUNTY, OHIO

176886

This 1.228 acre plat is approved for transfer only. Existing system unknown.

Jon M. Crouf/amn 3/18/92
Sanitarian Date

SPLIT APPROVED #920082

0 30 60 120
SCALE: 1" = 60'

- ● HIGHWAY MONUMENT FOUND
- ▲ R.R. SPIKE FOUND
- ● IRON PIN FOUND
- △ R.R. SPIKE SET
- ○ 5/8" REBAR WITH I.D. CAP SET
  I.D. CAP MARKED "BAKER 6938"

REFERENCES:
DEED VOL. 197 PAGE 463
PLAT VOL. 10 PAGE 81

BEARINGS FROM PLAT VOL. 7 PAGE 431

176886

INDEXED

Rec'd. MAY 12 1992 11:54 am
Recorded MAY 13 1992 Holmes Co. Ohio Fee: 5.00
Plat Vol. 12 Pg. 929 Recorder Mary Ellen Signst
Dan

Deed vol 255
pg 497

STATE OF OHIO
DONALD C. BAKER
6938
REGISTERED SURVEYOR

I CERTIFY THIS SURVEY TO BE CORRECT TO THE BEST OF MY KNOWLEDGE.

Donald C. Baker
DONALD C. BAKER P.S. 6938
4321 T.R. 252
GLENMONT, OHIO

AUGUST 28, 1990

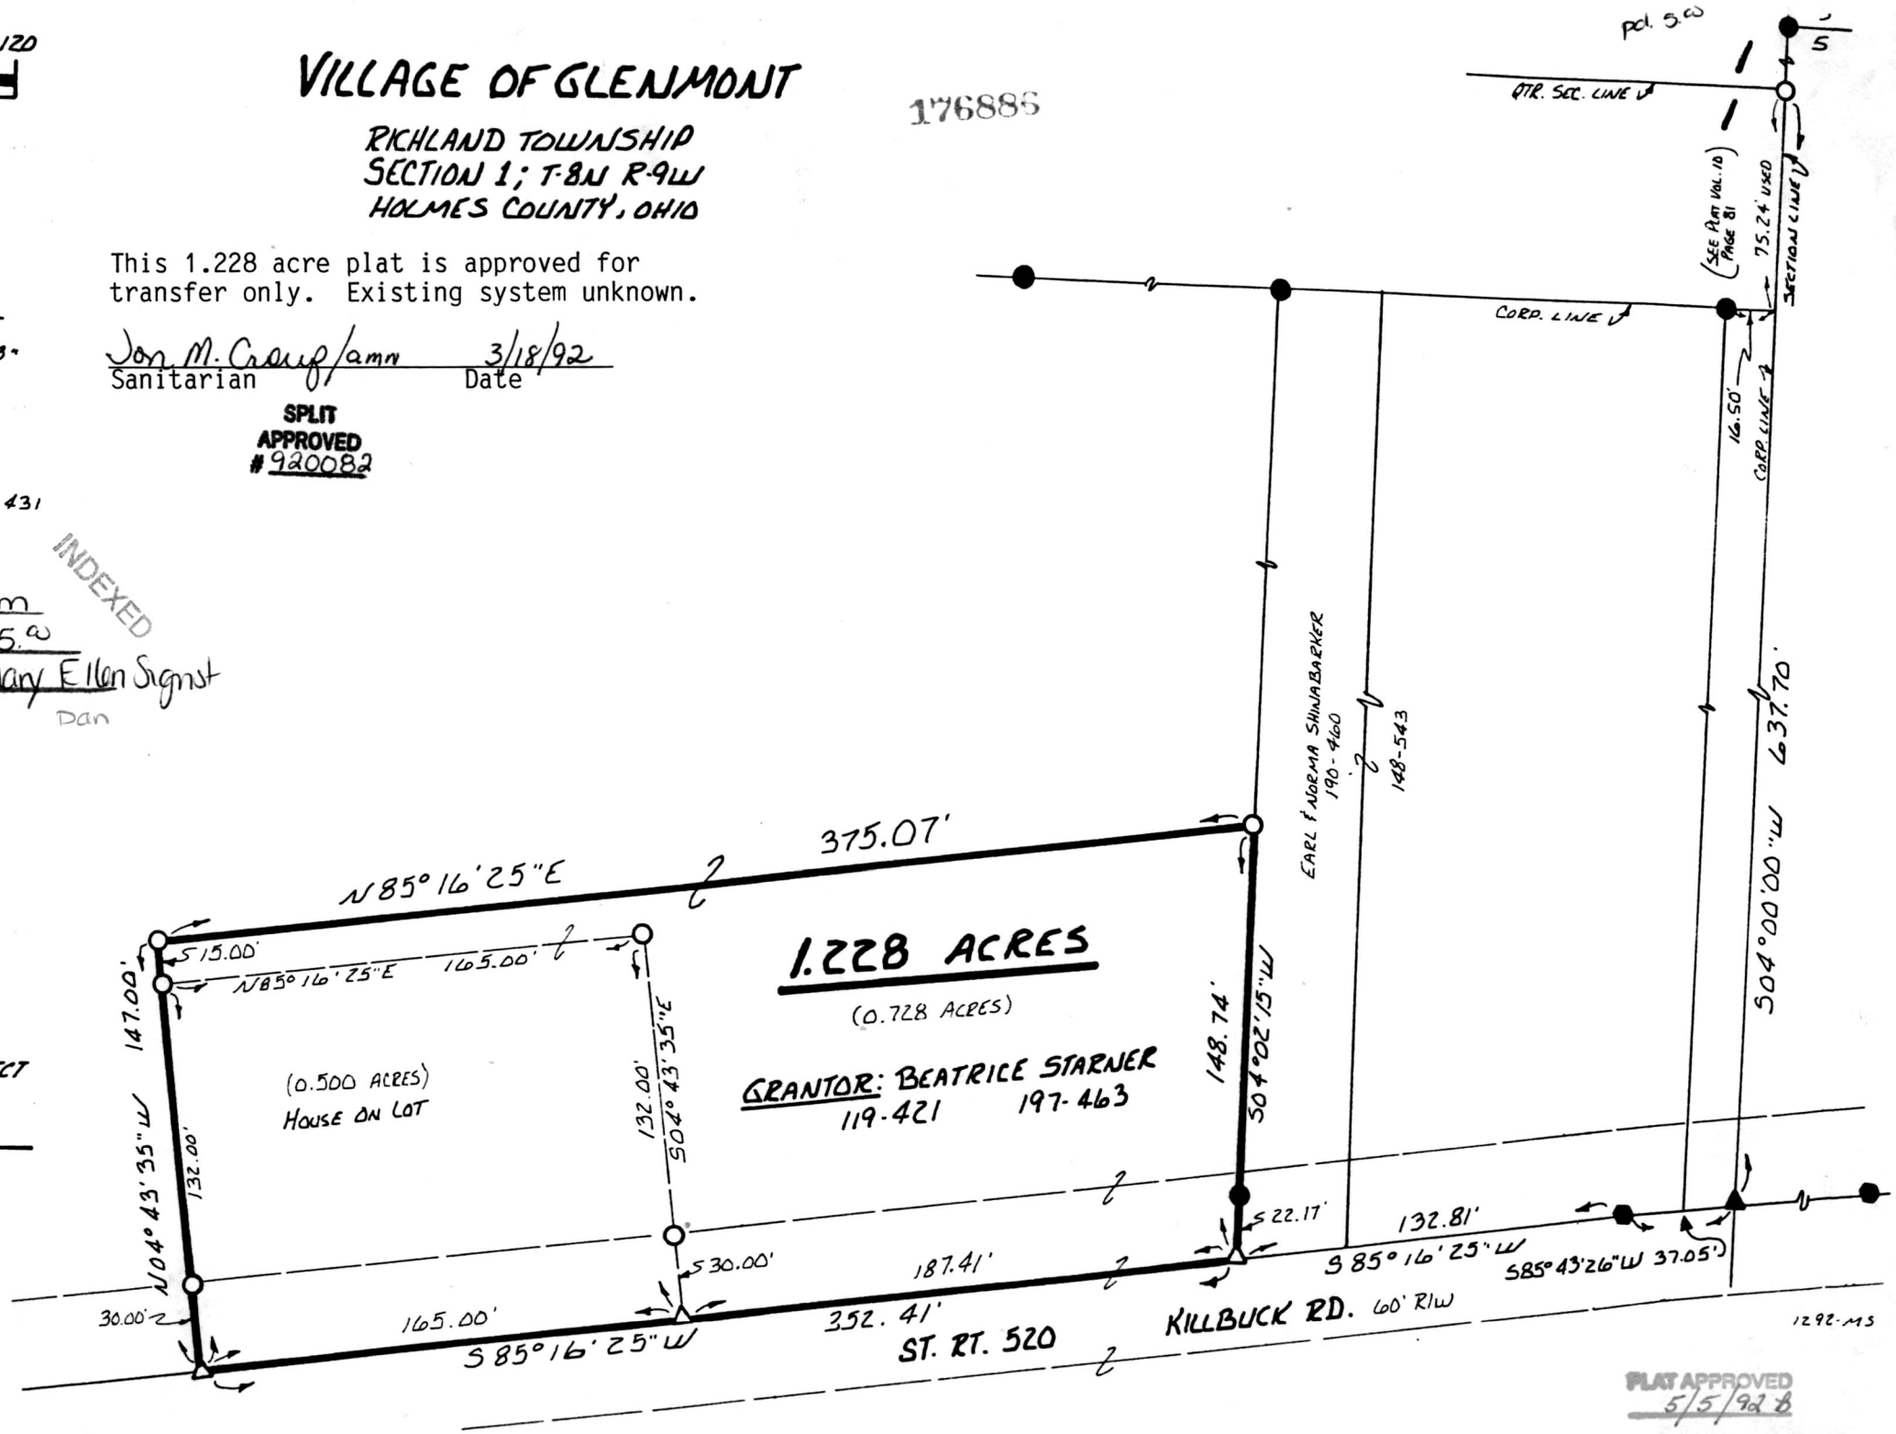

PLAT APPROVED
5/5/92 B