VOL 12 PAGE 955

CLARK TOWNSHIP
N.E. QTR. SECTION 24
T-8 N ; R-5 W
HOLMES COUNTY, OHIO

177361

N

This 2.629 acre parcel is not approved for any use that generates wastewater.

Dennis J. Murray 6/3/92
Sanitarian Date

SPLIT
APPROVED
920107

Pd. 5.00

0 50 100 200

SCALE : 1" = 100'

■ STONE FOUND

○ 5/8" RE BAR WITH I.D. CAP SET

I.D. CAP MARKED "BAKER 6938"

△ R.R. SPIKE SET

REFERENCES:

PLAT VOL. 3 PAGE 216
DEED VOL. 135 PAGE 379

BEARINGS FROM DEED VOL. 230 PAGE 558

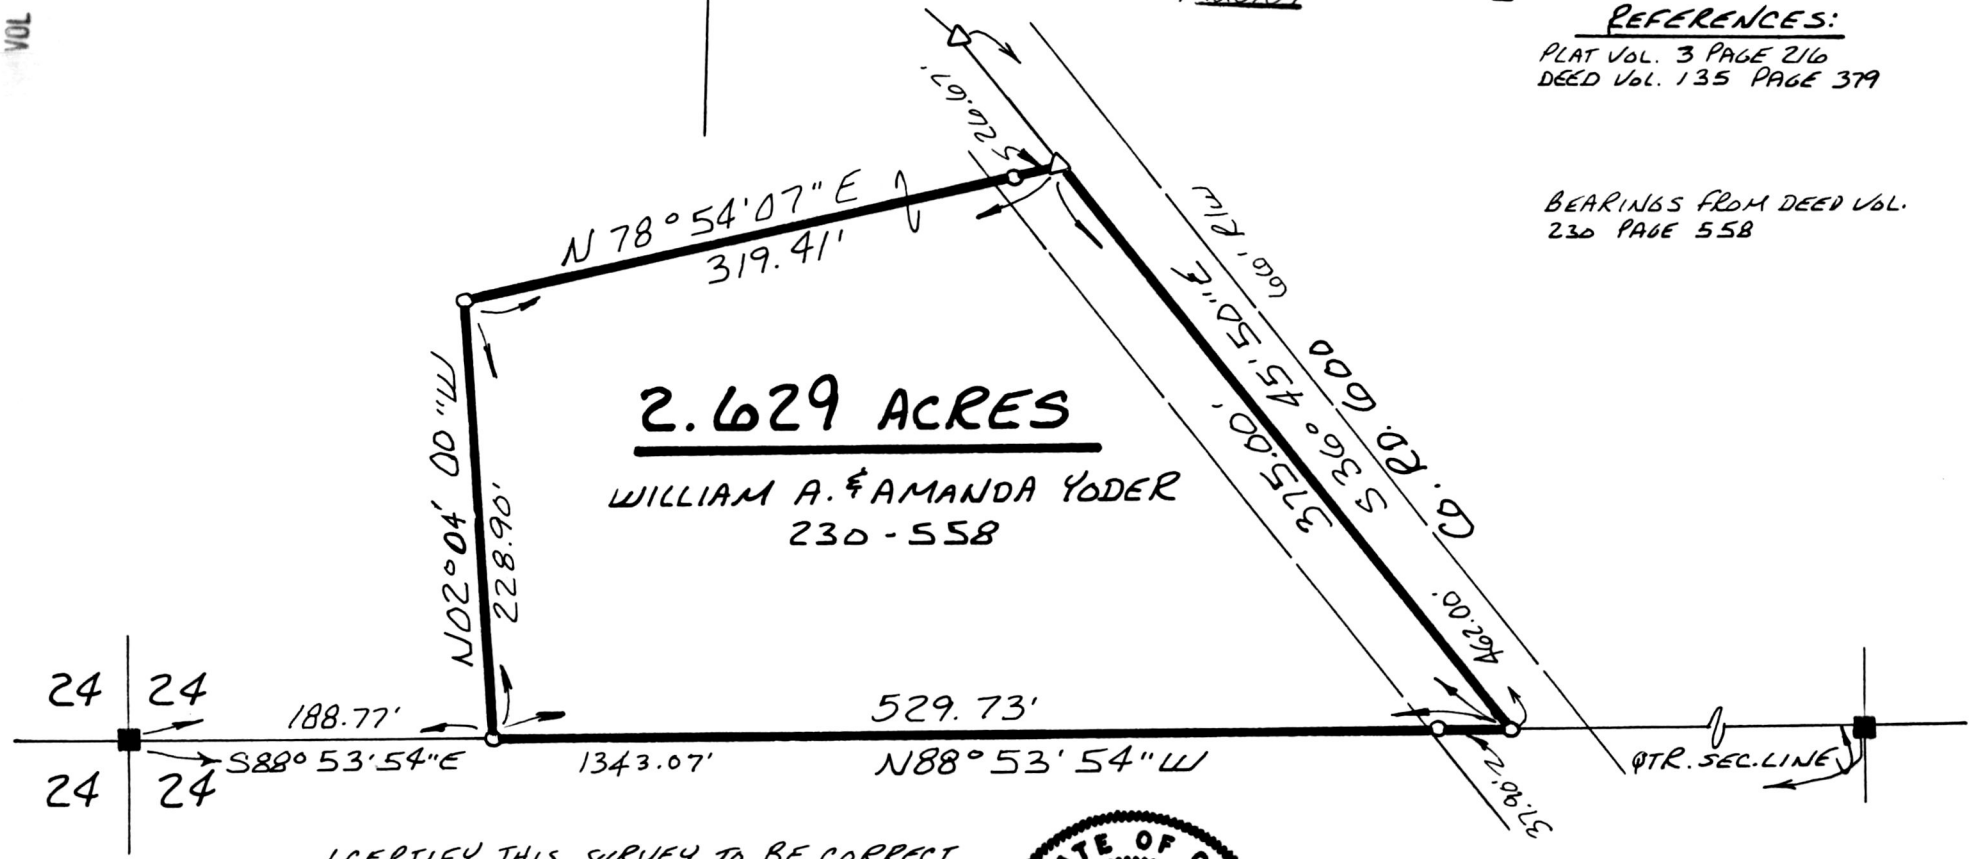

2.629 ACRES

WILLIAM A. & AMANDA YODER
230 - 558

I CERTIFY THIS SURVEY TO BE CORRECT TO THE BEST OF MY KNOWLEDGE.

Donald C. Baker

DONALD C. BAKER P.S. 6938
5958 T.R. 322
MILLERSBURG, OHIO 44654
PH. (216) 674-4788

MAY 22, 1992

20792-MCS

STATE OF OHIO
DONALD C. BAKER
6938
REGISTERED SURVEYOR

177361 INDEXED

Rec'd. JUN 15 1992 AT 11:02 O'CLOCK am
Recorded JUN 16 1992 Holmes Co. Ohio Fee: 5.00
Plat Vol. 12 Pg. 955 Recorder Mary Ellen Sgrist
Deed vol 255 pg 898 RR

PLAT APPROVED
6/10/92 b