167986

MECHANIC TOWNSHIP
N.E. QTR. SECTION 10
TWP.-8N RANGE-6W
HOLMES COUNTY, OHIO

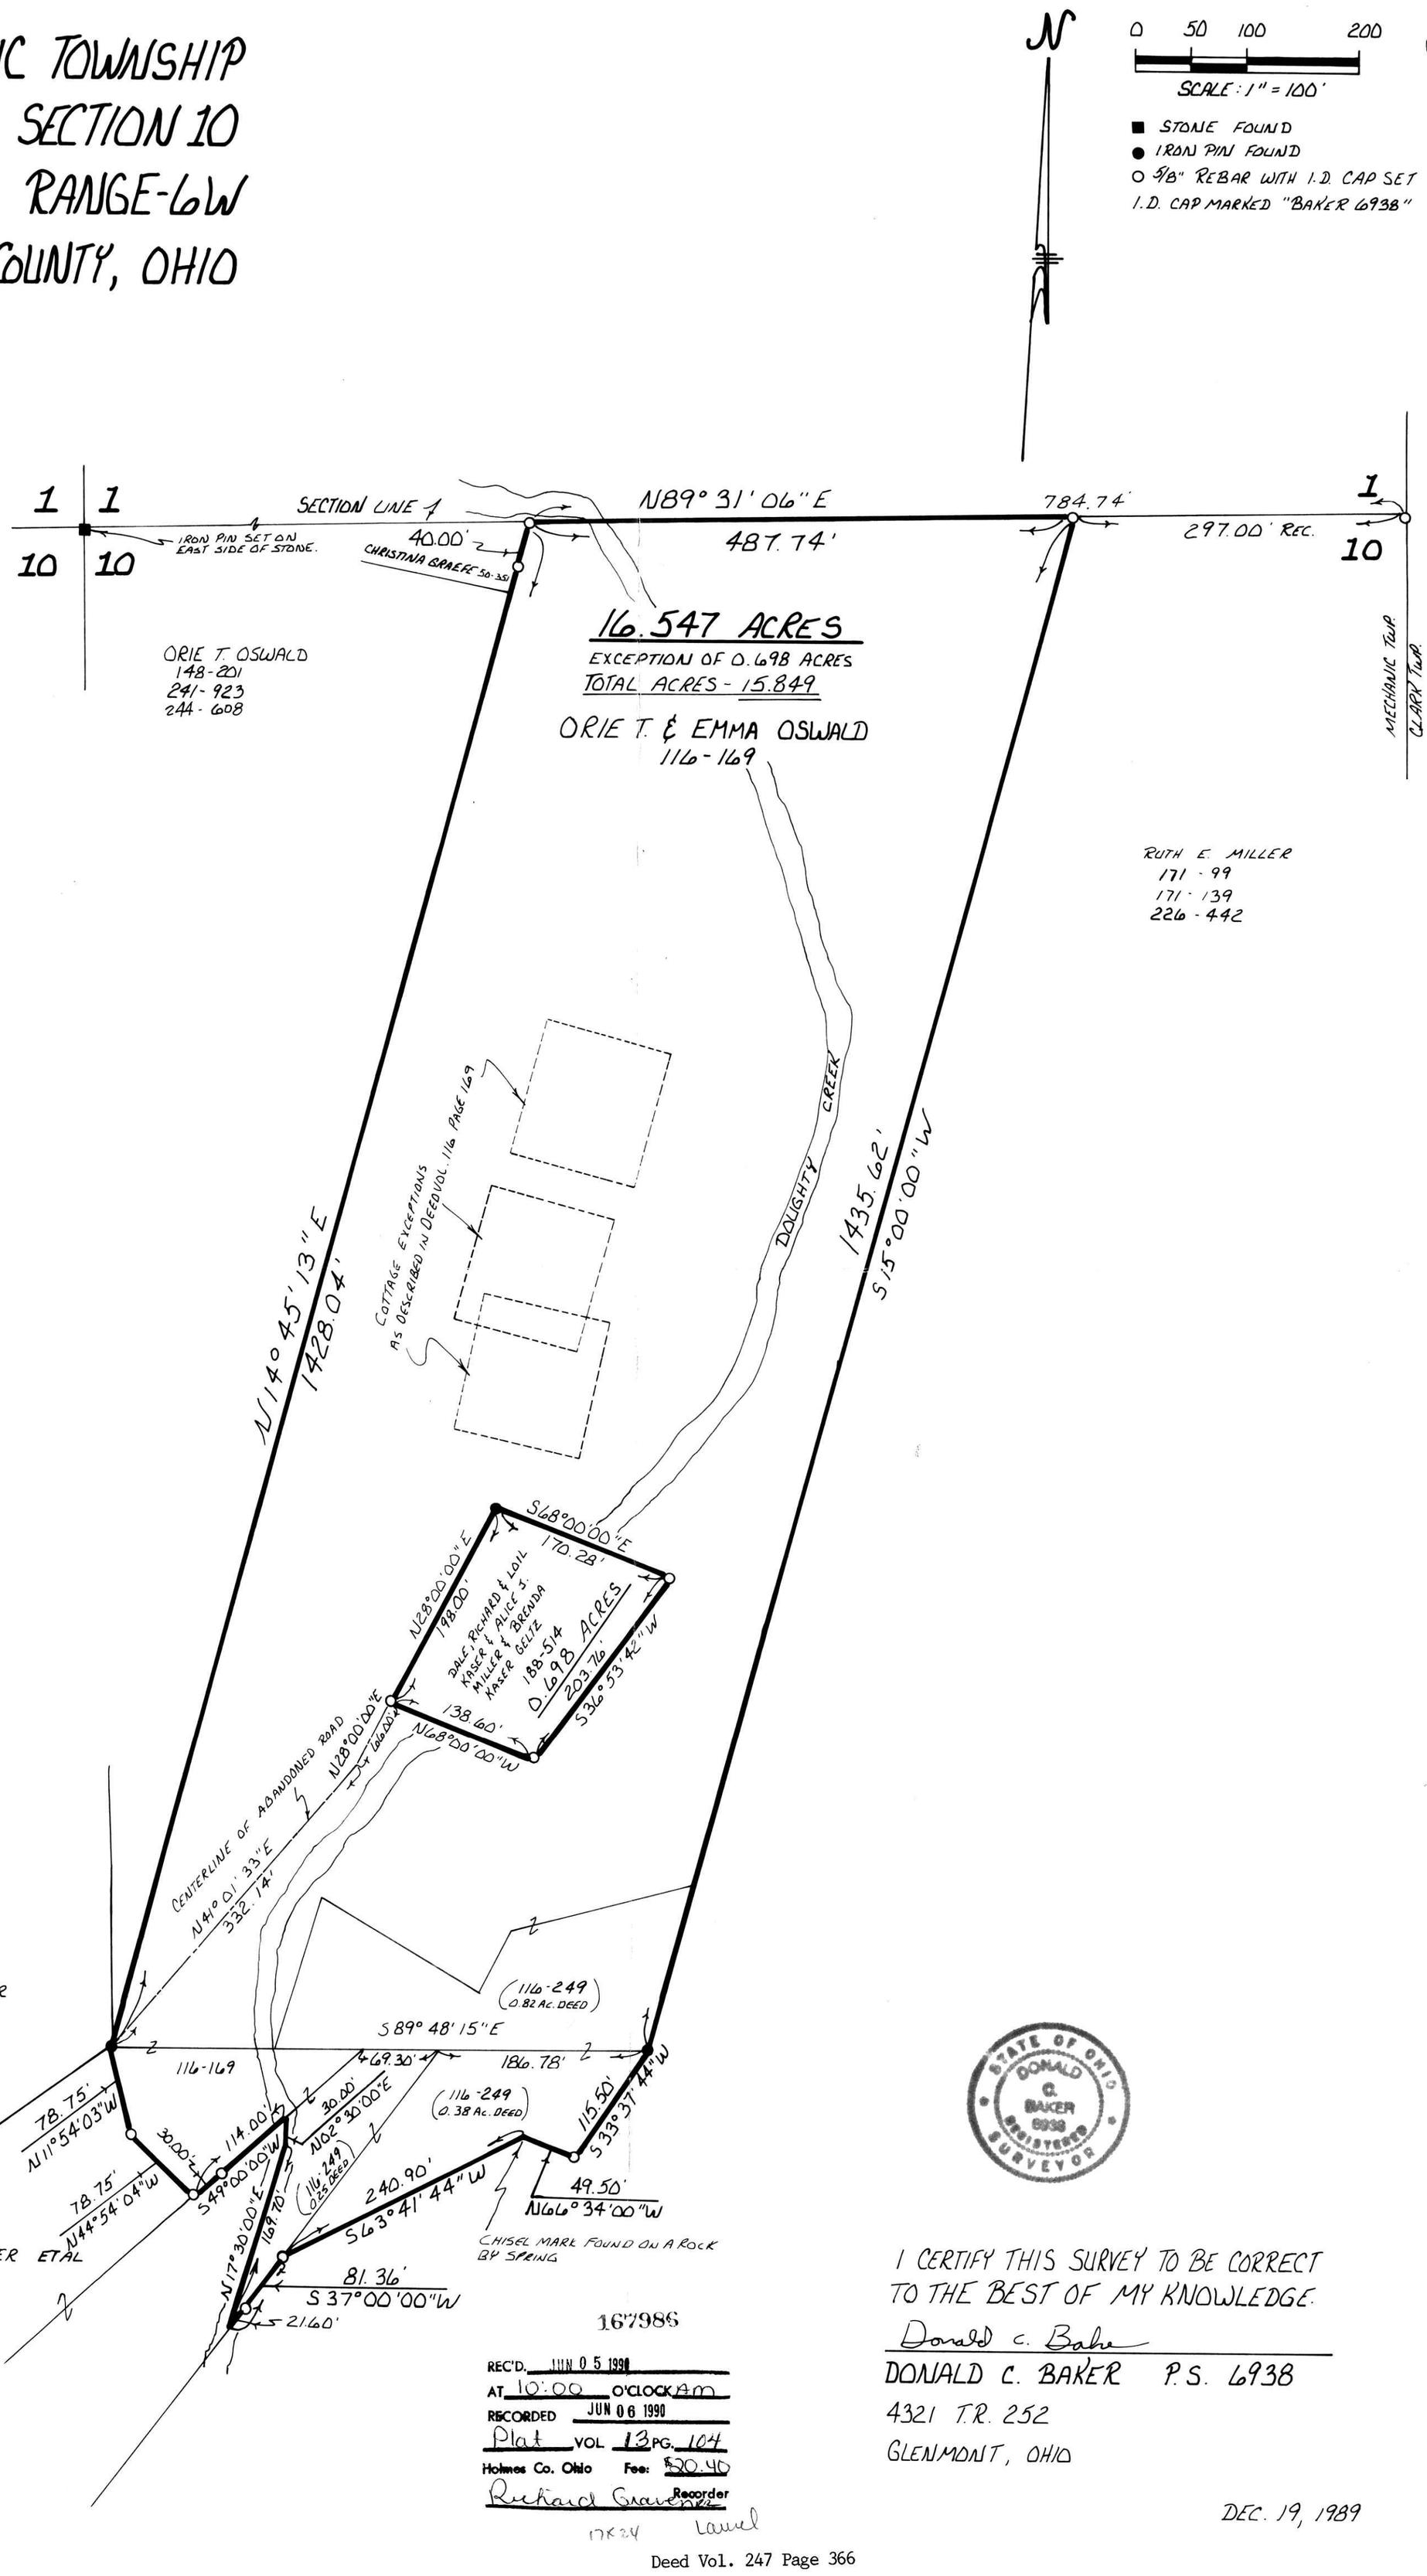

167986

REC'D. JUN 05 1990
AT 10:00 O'CLOCK AM
RECORDED JUN 06 1990
Plat VOL. 13 PG. 104
Holmes Co. Ohio Fee: $20.40
Richard Graefe Recorder

17K24 Laurel

STATE OF OHIO
DONALD C. BAKER 6938 REGISTERED SURVEYOR

I CERTIFY THIS SURVEY TO BE CORRECT TO THE BEST OF MY KNOWLEDGE.

Donald C. Baker

DONALD C. BAKER P.S. 6938
4321 T.R. 252
GLENMONT, OHIO

DEC. 19, 1989

9/7-MS

PLAT APPROVED 6/4/90 B