0 100 200 400

SCALE: 1" = 200'

■ STONE FOUND

P.K. NAIL FOUND

● IRON PIN FOUND

○ 5/8" RE BAR WITH I.D. CAP SET

I.D. CAP MARKED "BAKER 6938"

N

CLARK TOWNSHIP
N.W. QTR. SECTION 6
T-8N; R-4W
HOLMES COUNTY, OHIO

REFERENCES:

PLAT VOL. 8 PAGE 709
PLAT VOL. 12 PAGE 8
SURVEY RECORD 3 PAGE 161
SURVEY RECORD 5 PAGE 55
DEED VOL. 212 PAGE 12
DEED VOL. 244 PAGE 202
DEED VOL. 253 PAGE 949

BEARINGS FROM PLAT VOL. 12 PAGE 892

180562

INDEXED

STATE OF OHIO
DONALD C. BAKER
6938
REGISTERED SURVEYOR

Rec'd. FEB 02 1993 AT 9:19 O'CLOCK AM
Recorded FEB 03 1993 Holmes Co. Ohio Fee: $5.00
Plat Vol. 14 Pg. 144 Recorder Sally Miller
A Yoder
Deed vol. 258 pg. 797

180562

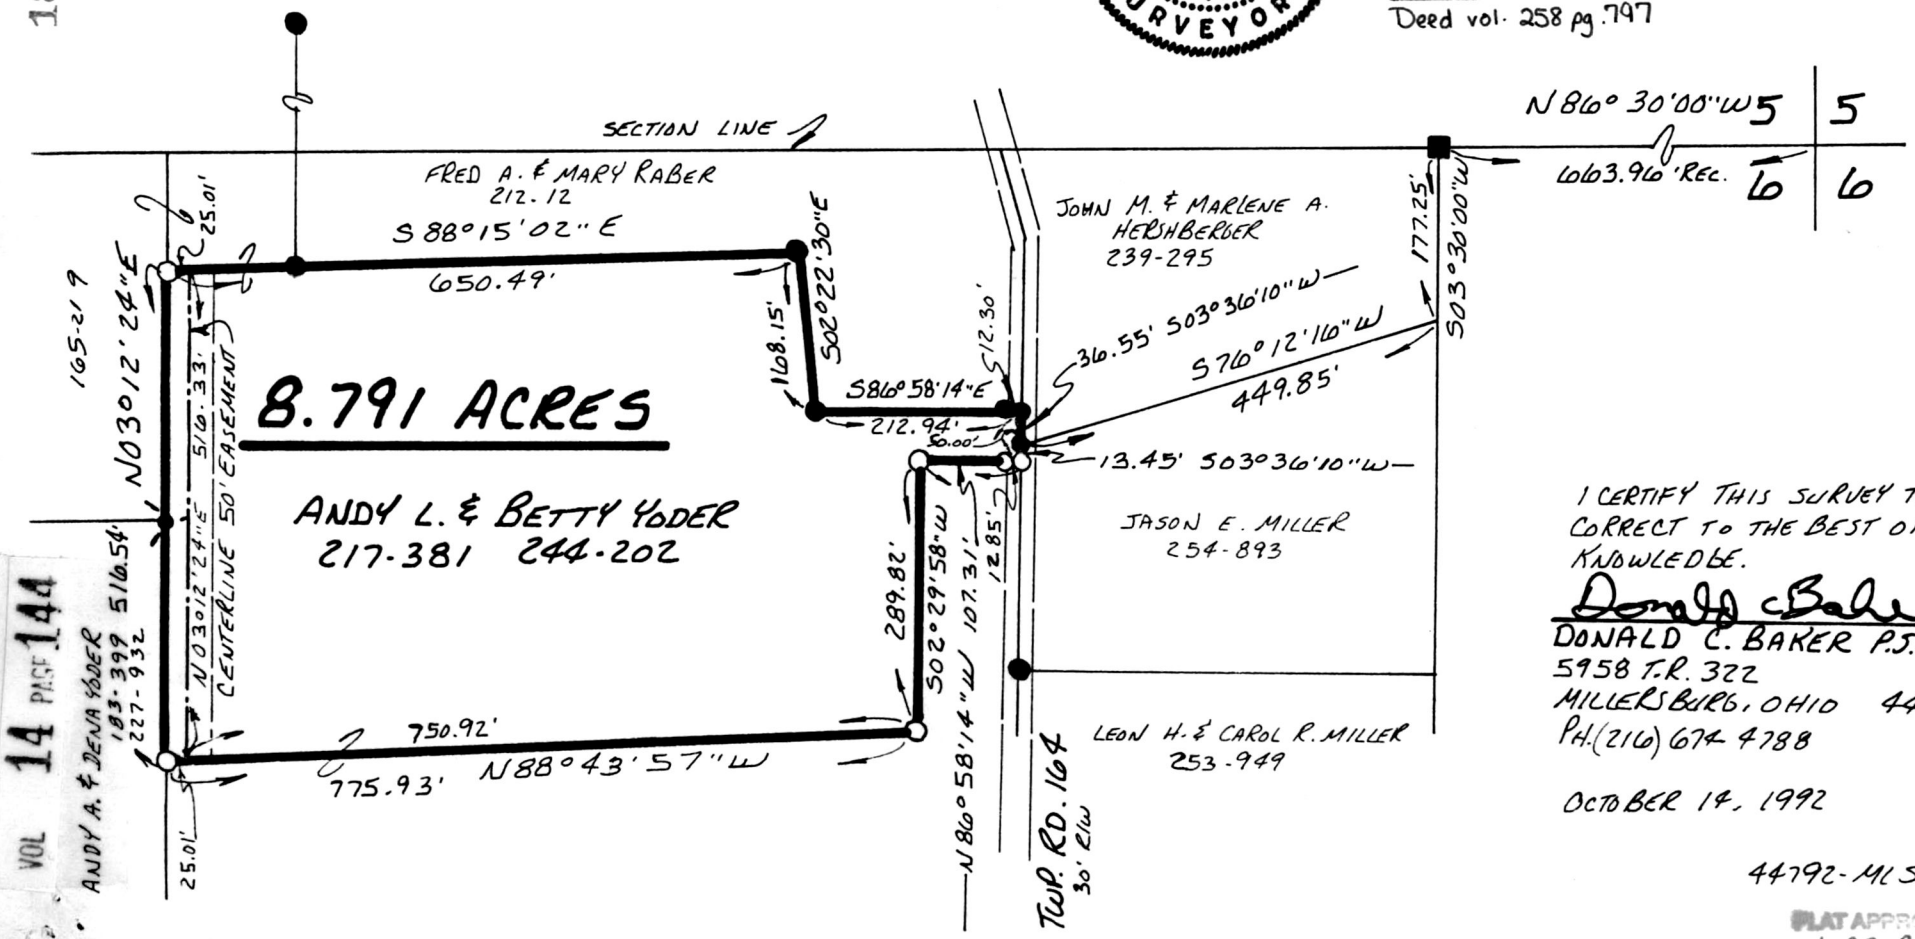

I CERTIFY THIS SURVEY TO BE CORRECT TO THE BEST OF MY KNOWLEDGE.

Donald C Baker

DONALD C. BAKER P.S. 6938
5958 T.R. 322
MILLERSBURG, OHIO 44654
PH. (216) 674-4788

OCTOBER 14, 1992

44792-MLS

PLAT APPROVED
1-29-93 Lz

VOL 14 PAGE 144