VOL 14 PAGE 235

9.35 pd.

182502

0 50 100 200
SCALE: 1" = 100'

- ■ STONE FOUND
- ⚹ P.K. NAIL FOUND
- ● IRON PIN FOUND
- ○ 5/8" REBAR WITH I.D. CAP SET
  I.D. CAP MARKED "BAKER 6938"

N

MECHANIC TOWNSHIP
N.W. QTR. SECTION 12
T-8N ; R-7W
HOLMES COUNTY, OHIO

REFERENCES:
PLAT VOL. 4 PAGE 144
PLAT VOL. 5 PAGE 25
PLAT VOL. 5 PAGE 105
DEED VOL. 153 PAGE 41
PLAT VOL. 11 PAGE 70
BEARINGS FROM PLAT VOL. 4 PAGE 22

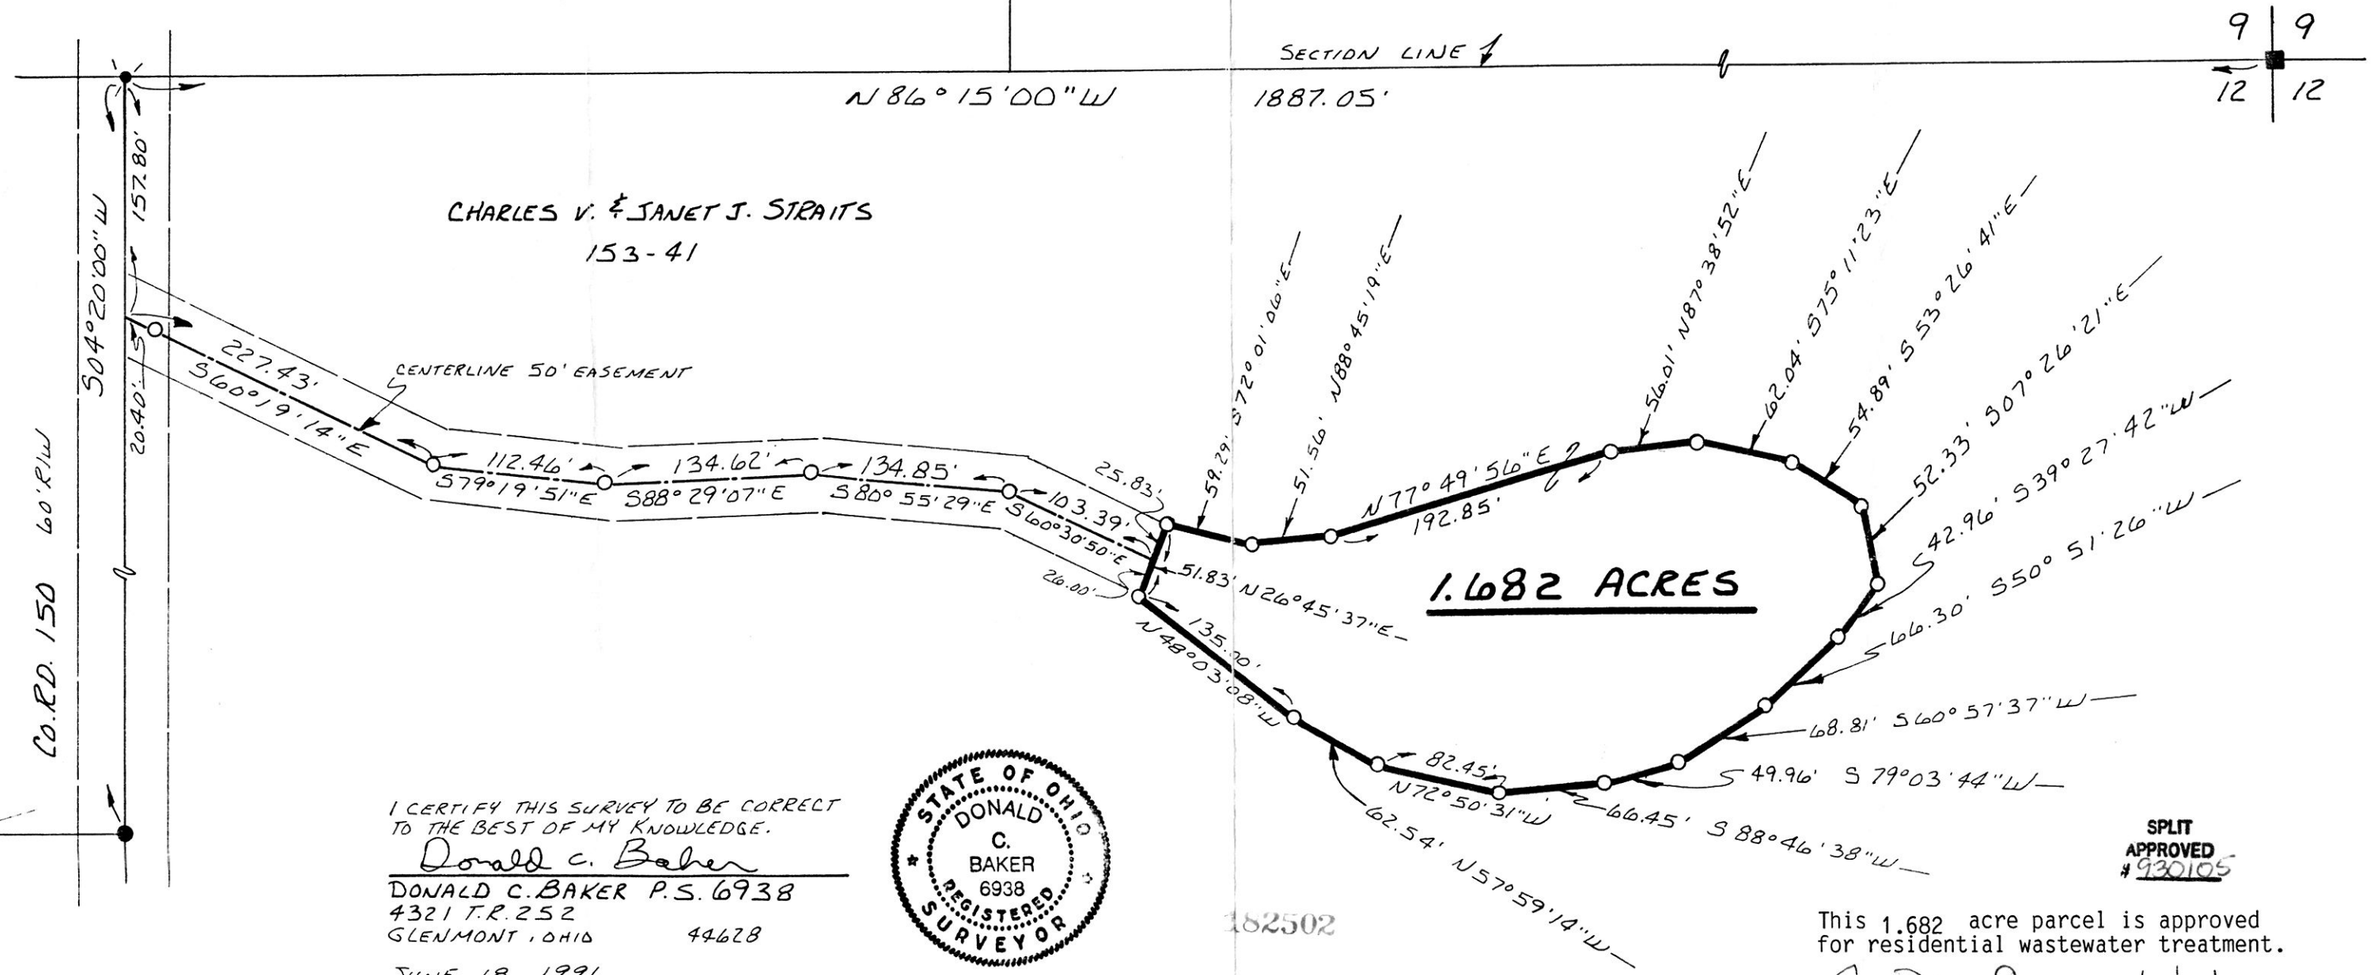

I CERTIFY THIS SURVEY TO BE CORRECT TO THE BEST OF MY KNOWLEDGE.

Donald C. Baker

DONALD C. BAKER P.S. 6938
4321 T.R. 252
GLENMONT, OHIO 44628

JUNE 18, 1991

1753-MLS

STATE OF OHIO
DONALD C. BAKER
6938
REGISTERED SURVEYOR

SPLIT APPROVED
930105

This 1.682 acre parcel is approved for residential wastewater treatment.

Jan M. Craig CSJ 6/10/93
Sanitarian Date

182502

INDEXED

Rec'd. JUN 15 1993
Recorded JUN 16 1993
Plat Vol. 14
Deed vol. 260 pg. 327

AT 10:03 O'CLOCK A.m.
Holmes Co. Ohio Fee: #9.35
Pg. 235 Recorder Sally Miller
R.R.

PLAT APPROVED
6/14/93 B