VOL 14 PAGE 247

BERLIN TOWNSHIP
1ST. QTR. LOT 1
T-9N. R-6W
HOLMES COUNTY, OH

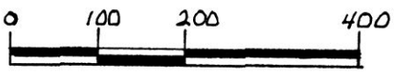

SCALE: 1" = 200'
△ R.R. SPIKE SET
○ 5/8" REBAR WITH I.D. CAP SET
I.D. CAP MARKED "BAKER 6938"

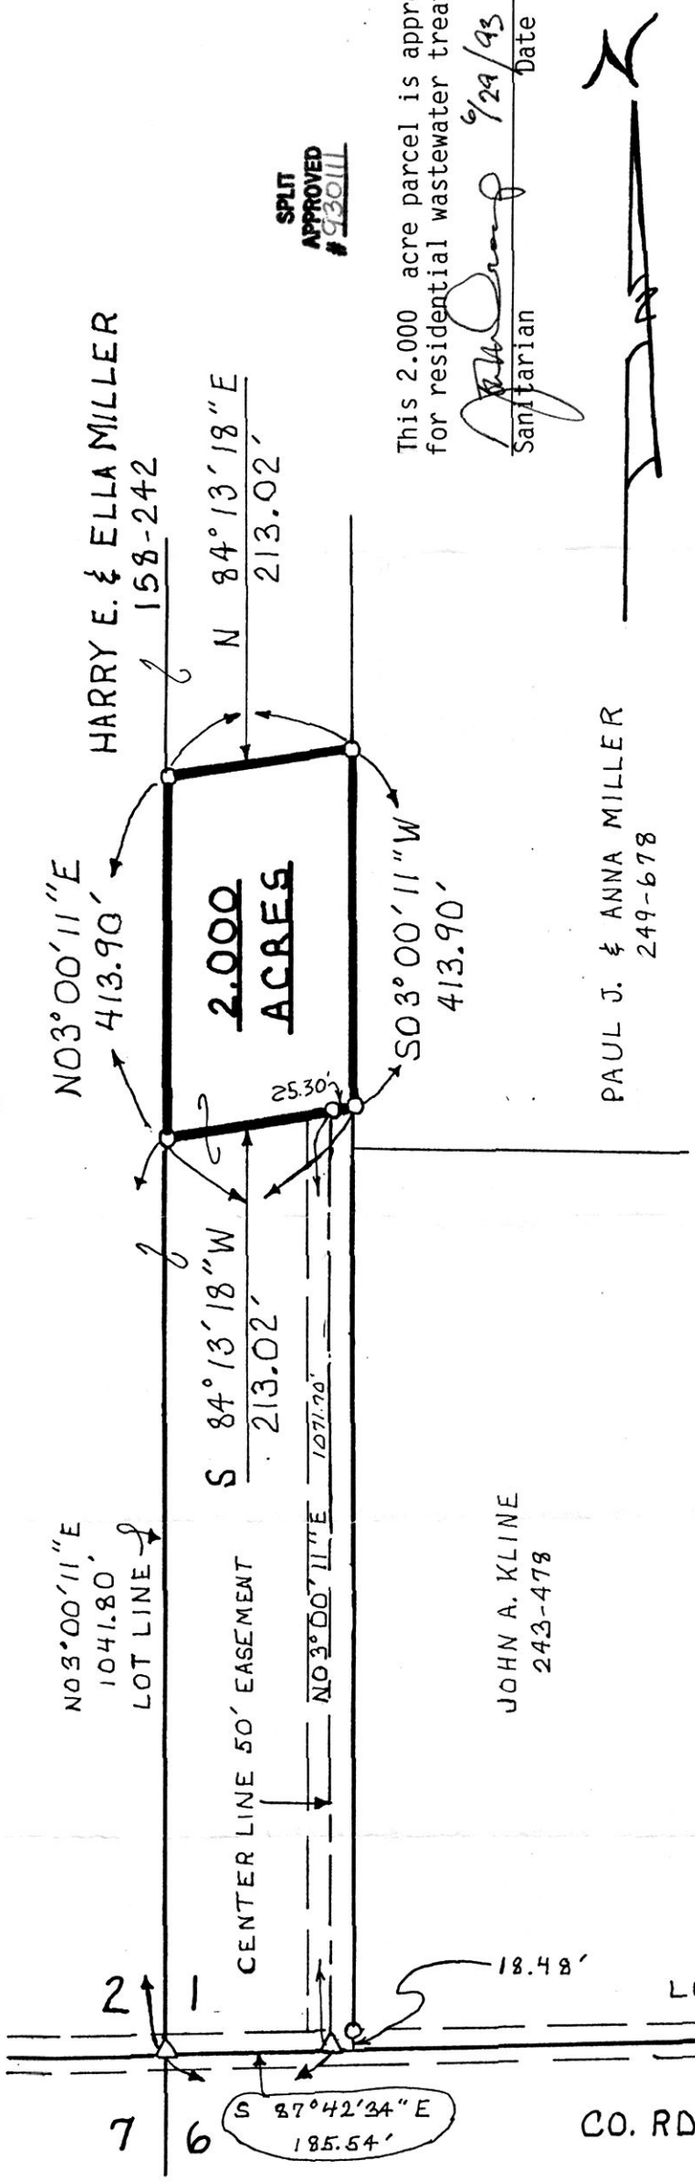

REFERENCES

DEED VOL. 158 PAGE 242
DEED VOL. 249 PAGE 678
DEED VOL. 121 PAGE 131
PLAT VOL. 12 PAGE 716
BEARINGS ASSUMED

INDEXED

Recorded JUL 02 1993 AT 10:41 O'CLOCK A.M.
Holmes Co. Ohio Fee $5.00
Recorded JUL 06 1993 Plat Vol. 14 Page 247 Recorder Kathy Miller
Deed Vol. 260 Page 542

I CERTIFY THIS SURVEY TO BE CORRECT TO THE BEST OF MY KNOWLEDGE.

Donald C. Baker

DONALD C. BAKER P.S. 6938
5958 T.R. 322
MILLERSBURG, OHIO 44654
PH. (216) 674-4788

JUNE 16, 1993

28693-BEC

PLAT APPROVED
7/1/93 B