VOL 14 PAGE 293

183693

$20.00 pd.

LOT SPLIT APPROVED BY
MILLERSBURG VILLAGE
November 9, 1992
Karen S. Shaffer, Clerk

VILLAGE OF MILLERSBURG

HARDY TOWNSHIP, T-9N; R-7W
N.E. & N.W. QTRS. SECTION 22
HOLMES COUNTY, OHIO

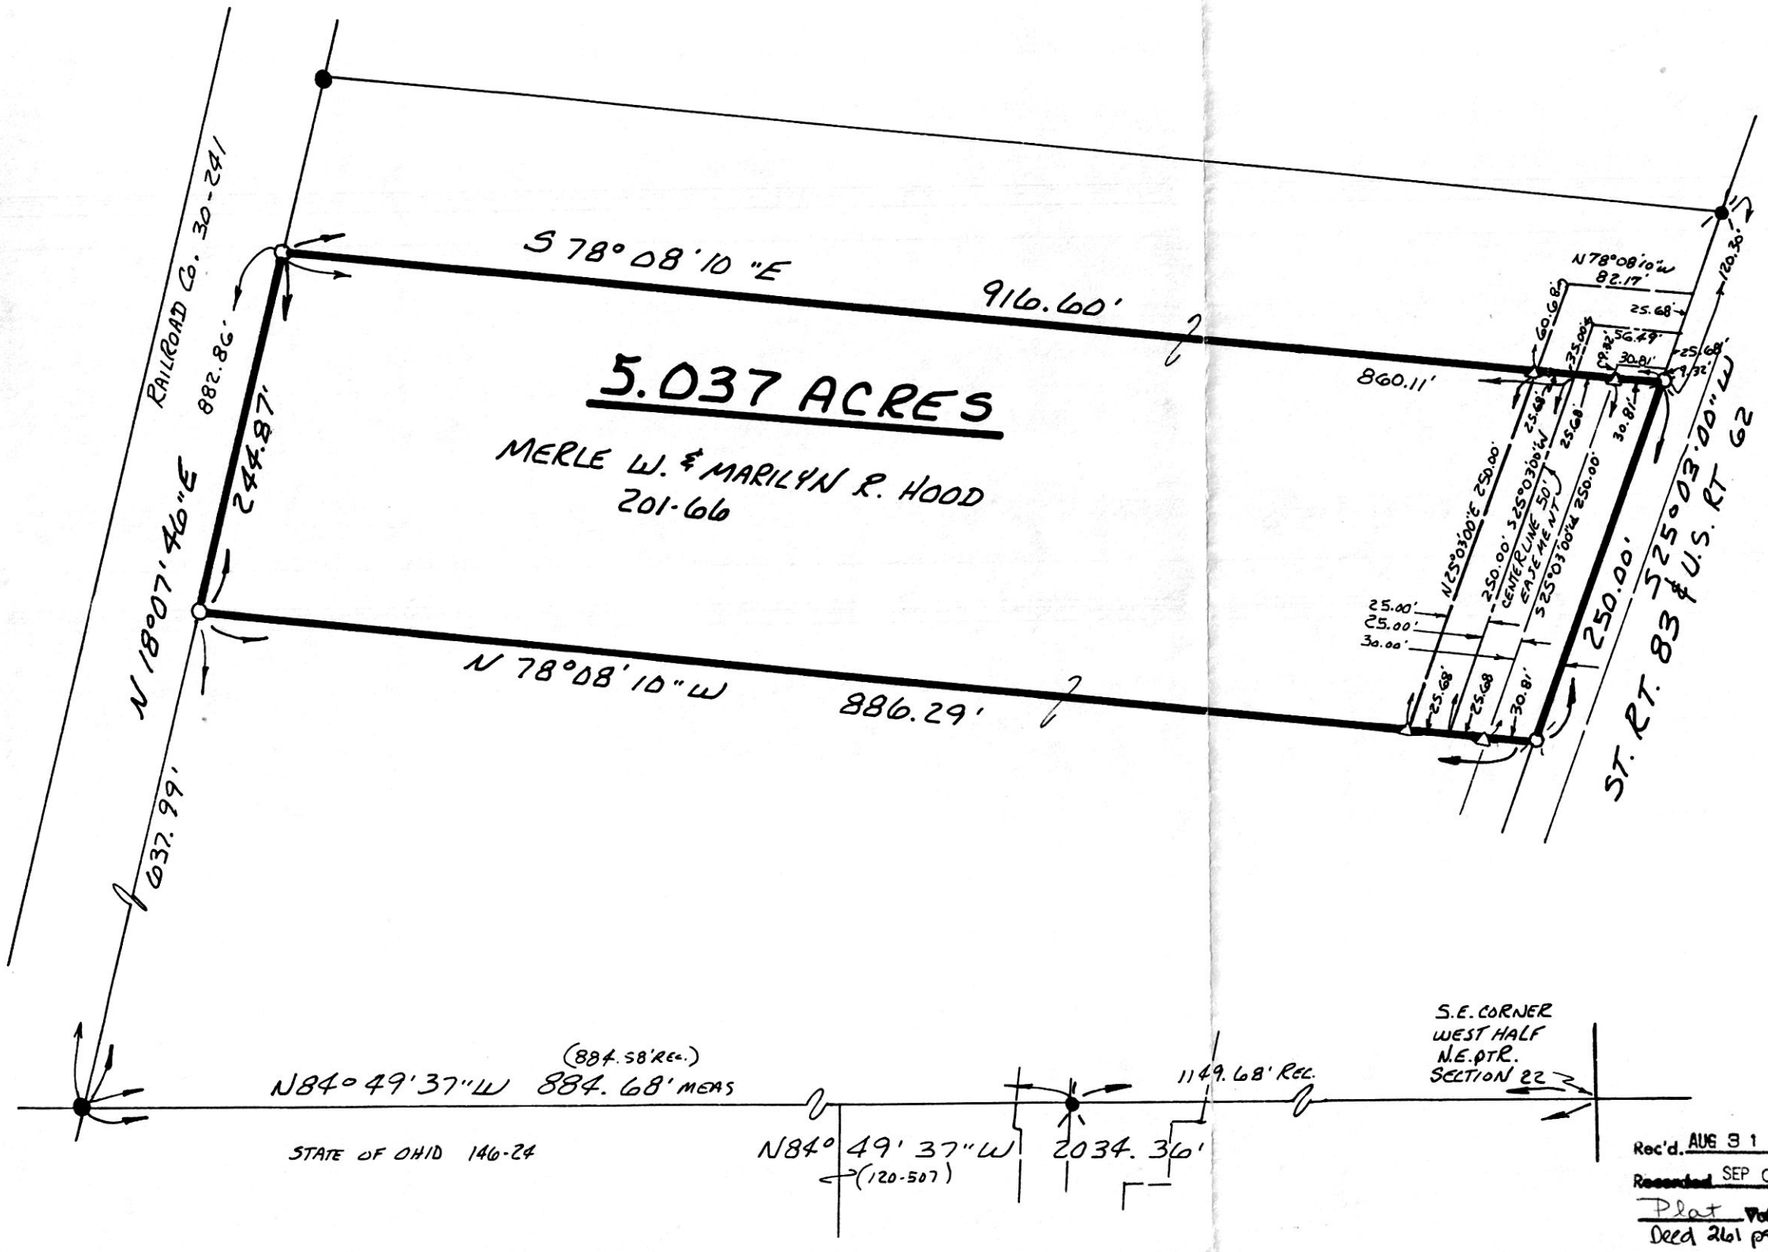

0 50 100 200
SCALE: 1" = 100'

- P.K. NAIL FOUND
- IRON PIN FOUND
- IRON T-POST SET
- P.K. NAIL SET
- 5/8" RE BAR WITH I.D. CAP SET

I.D. CAP MARKED "BAKER LA38"

N

REFERENCES:

DEED VOL. 201 PAGE 66
DEED VOL. 30 PAGE 241
DEED VOL. 146 PAGE 24
DEED VOL. 120 PAGE 507

BEARINGS FROM PLAT VOL. 13 PAGE 159

STATE OF OHIO
DONALD C. BAKER 6938
REGISTERED SURVEYOR

I CERTIFY THIS SURVEY TO BE CORRECT TO THE BEST OF MY KNOWLEDGE.

Donald C. Baker

DONALD C. BAKER P.S. 6938
5958 T.R. 322
MILLERSBURG, OHIO 44654
PH. (216) 674-4788

NOVEMBER 6, 1992

183693

Rec'd. AUG 31 1993 AT 3:41 O'CLOCK P.m.
Recorded SEP 01 1993 Holmes Co. Ohio Fee $20.00
Plat Vol. 14 Pg. 293 Recorder Sally Miller
Deed 261 pg. 374

INDEXED

47392-MLS

PLAT APPROVED 8/24/93