#20.00 pd.

190715

MONROE TOWNSHIP
4TH. QTR. LOTS 17 & 22
T-9N ; R-8W
HOLMES COUNTY, OHIO

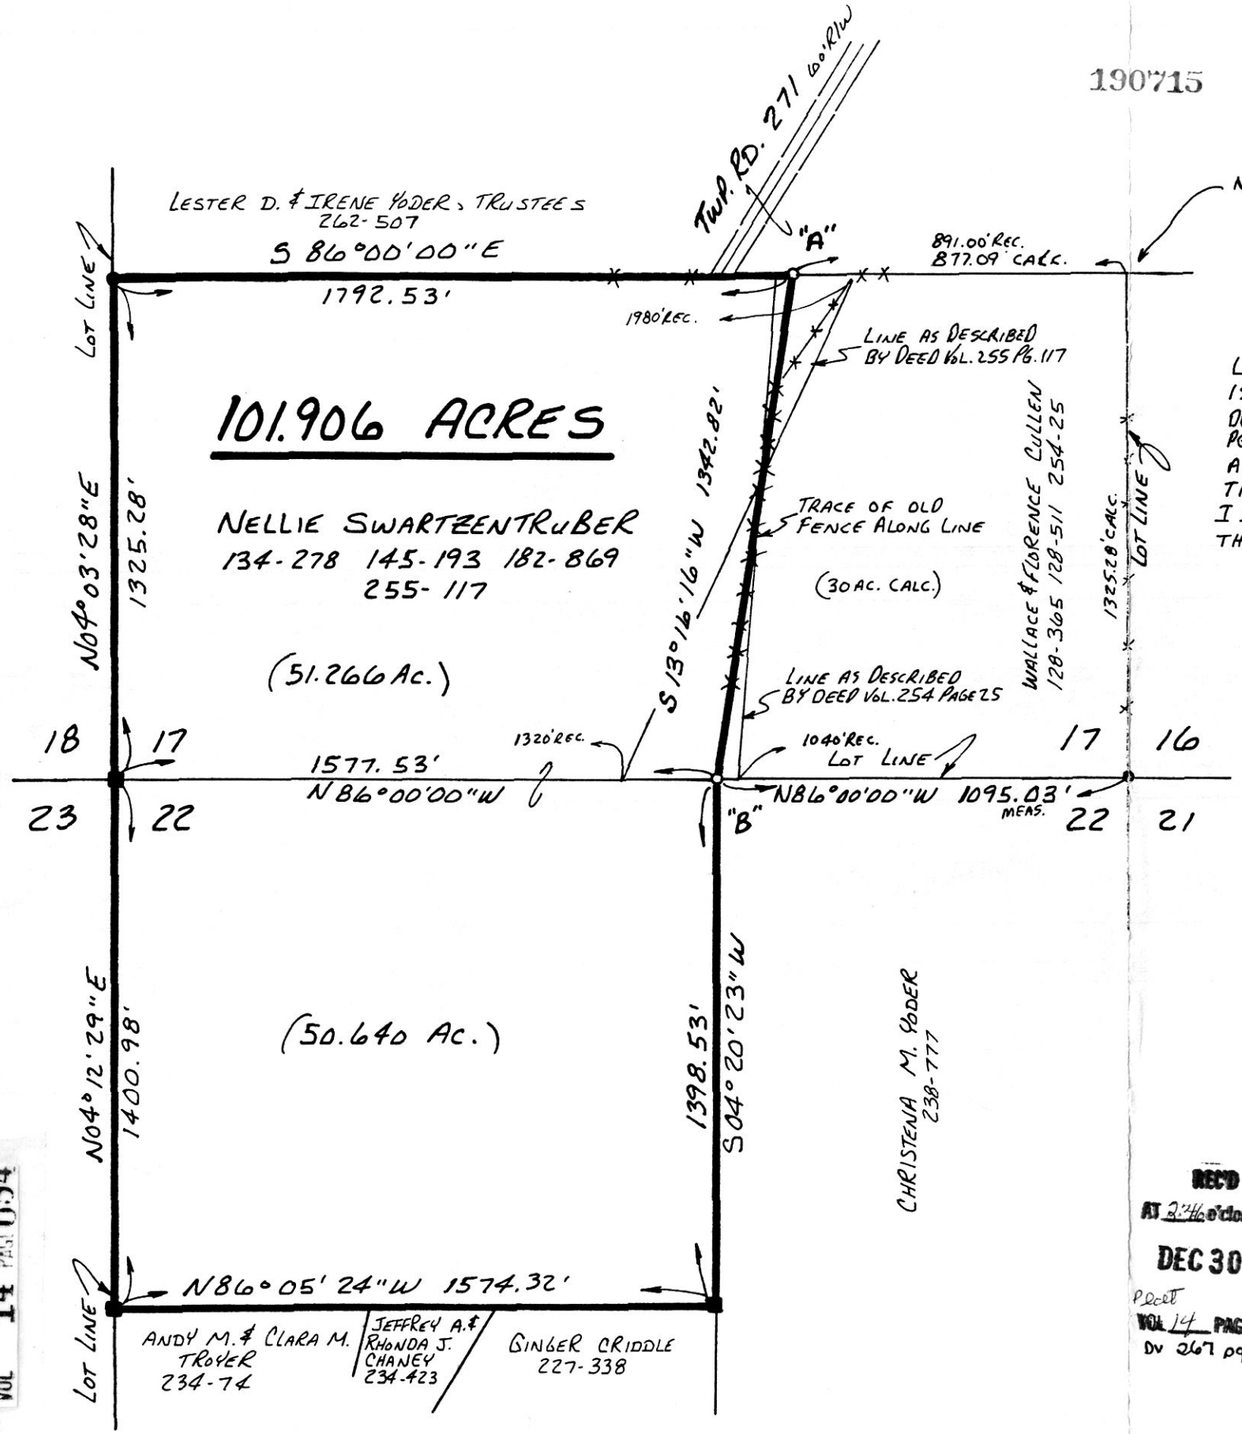

VOL 14 PAGE 694

NOTE:

LINE "A" - "B" AS SHOWN HEREON IS THE LINE OF OCCUPATION. DEED VOL. 255 PG. 17 & DEED VOL. 254 PG. 25 BOTH DESCRIBE THIS LINE AS A COMMON BLAZED LINE, HOWEVER, THE SAID DEEDS DIFFER IN THE LOCATION. I BELIEVE LINE "A"-B" BEST REPRESENTS THE SAID BLAZED LINE.

BEARINGS FROM DEED VOL. 254 PAGE 25

0 200 400 800

SCALE: 1" = 400'

- ■ STONE FOUND
- ● IRON PIN FOUND
- ○ 5/8" RE BAR WITH I.D. CAP SET
  I.D. CAP MARKED "BAKER 6938"

REFERENCES:

DEED VOL. 262 PAGE 507
DEED VOL. 254 PAGE 25
DEED VOL. 255 PAGE 117
PLAT VOL. 11 PAGE 32
PLAT VOL. 11 PAGE 130

190715

REC'D
AT 2:46 o'clock PM
DEC 30 '94

RECORDED
FEE $20.00
JAN 03 '95

Plat
VOL 14 PAGE 694
Dv 267 pg 154
Sally Miller RECORDER
RR

INDEXED

STATE OF OHIO
DONALD C. BAKER
6938
PROFESSIONAL SURVEYOR

I CERTIFY THIS SURVEY TO BE CORRECT TO THE BEST OF MY KNOWLEDGE.

Donald C. Baker

DONALD C. BAKER P.S. 6938
5958 T.R. 322
MILLERSBURG, OHIO 44654
PH. (216) 674-4788

DECEMBER 21, 1994

67594-MLS

PLAT APPROVED
12-30-94 BJ