191032

#20.00 pd.

KILLBUCK TOWNSHIP
S.E. QTR. SEC. 1, T-8N; R-8W
S.W. QTR. SEC. 5, T-8N; R-7W
HOLMES COUNTY, OHIO

0 150 300 600
SCALE: 1" = 300'

- ■ STONE FOUND
- ● IRON PIN FOUND
- △ R.R. SPIKE SET
- ○ 5/8" RE BAR WITH I.D. CAP SET
  I.D. CAP MARKED "BAKER 6938"

REFERENCES:
PLAT VOL. 6 PAGE 140
PLAT VOL. 8 PAGE 458
PLAT VOL. 13 PAGE
DEED VOL. 198 PAGE 87
DEED VOL. 234-798
DEED VOL. 117 PAGE 257

BEARINGS FROM DEED VOL. 243 PAGE 337

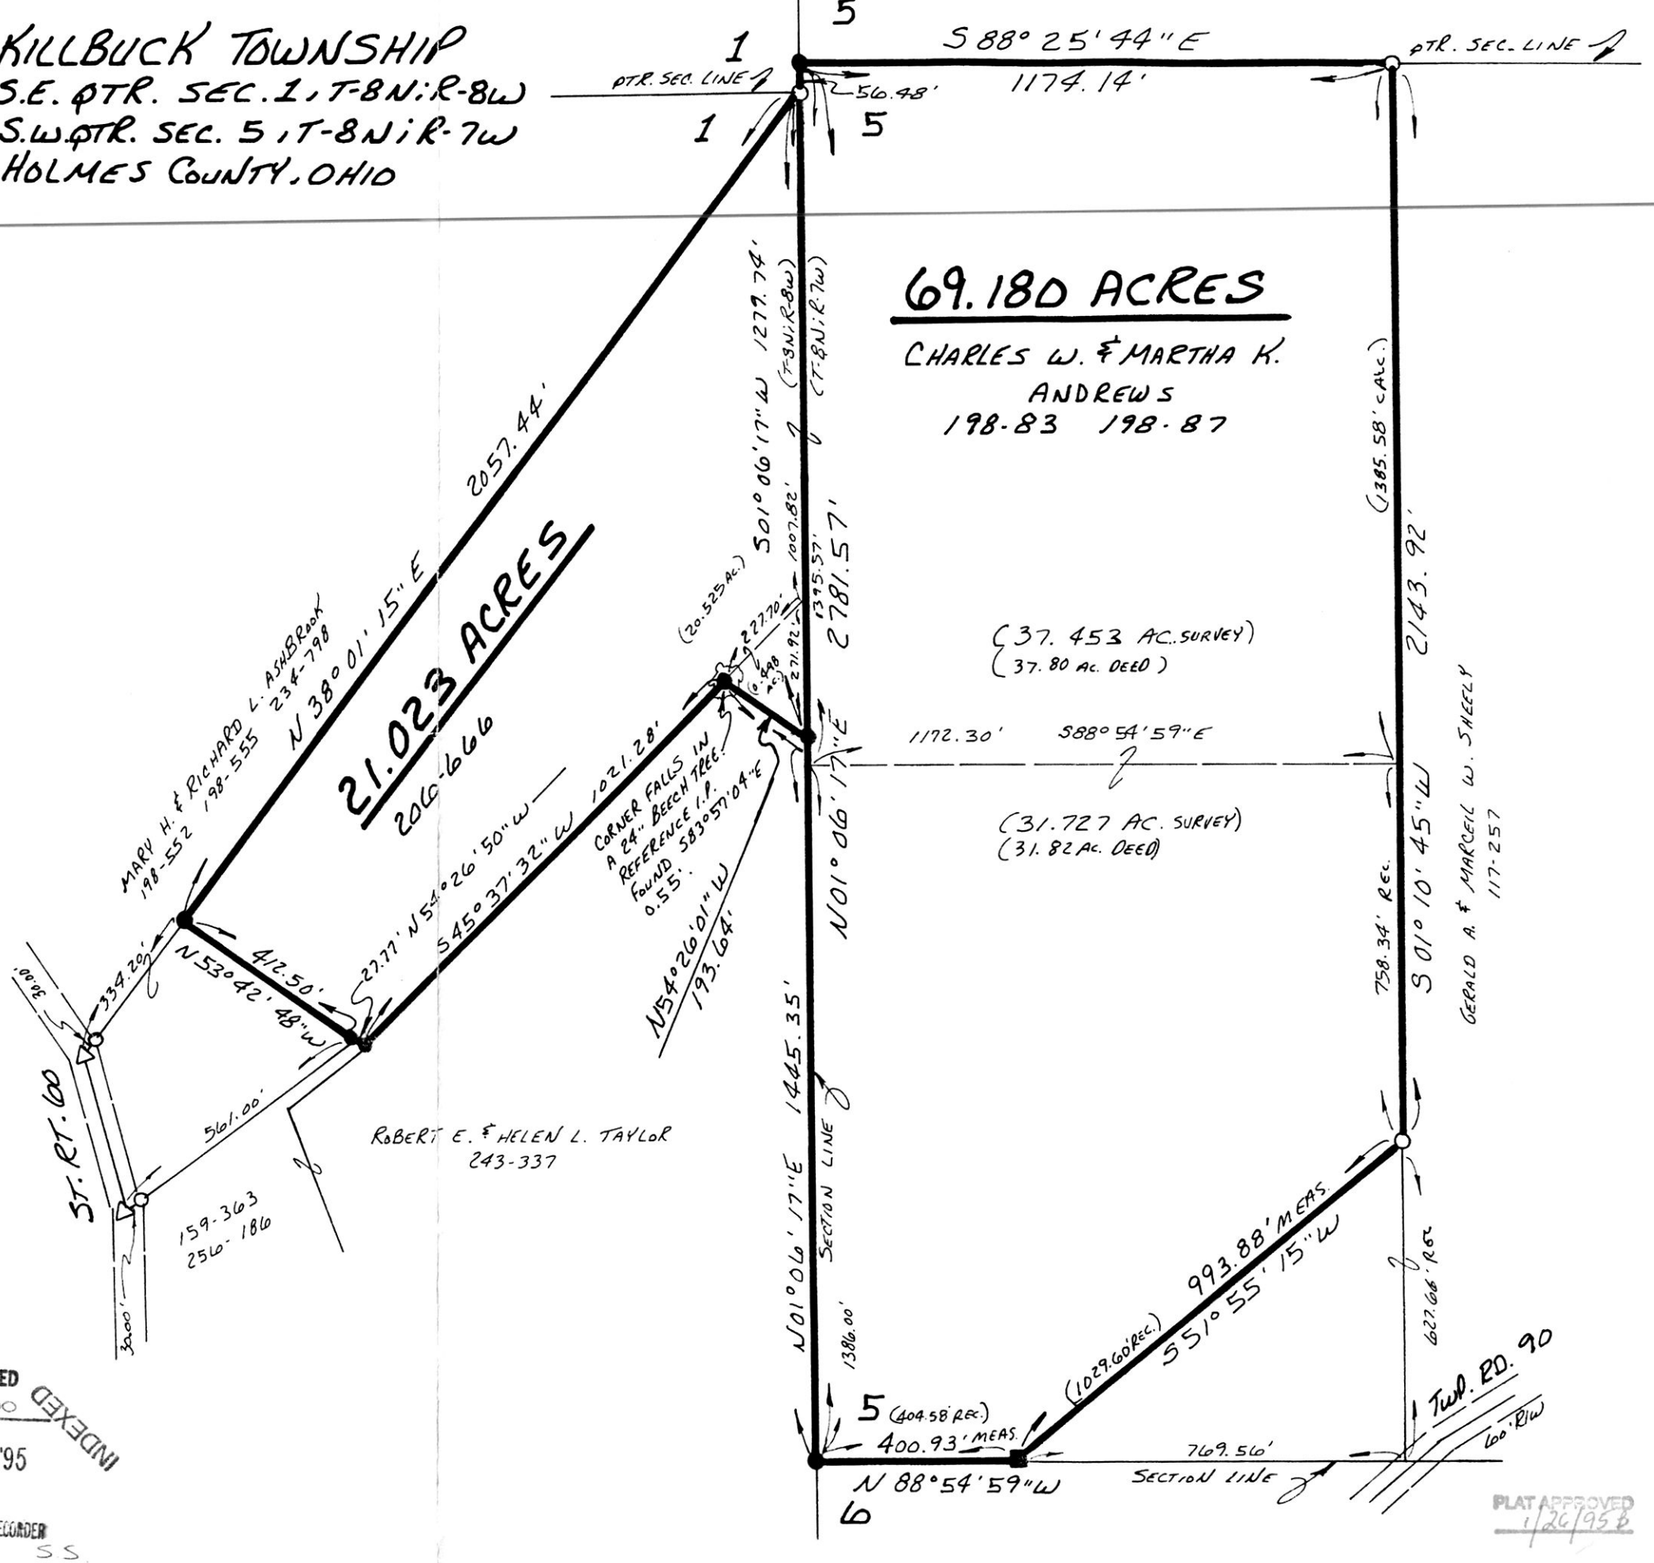

STATE OF OHIO
DONALD C. BAKER
6938
REGISTERED SURVEYOR

I CERTIFY THIS SURVEY TO BE CORRECT TO THE BEST OF MY KNOWLEDGE
Donald C. Baker
DONALD C. BAKER P.S. 6938
5958 T.R. 322
MILLERSBURG, OHIO 44654
PH. (216) 674-4788
DECEMBER 15, 1992

51692B-MLS

191032

REC'D
AT 2:36 o'clock P.m.
JAN 27 '95

RECORDED
FEE #20.00
JAN 30 '95
INDEXED

PLAT
VOL 14 PAGE 714
DV 267 PG 424
Sally Miller RECORDER
SS

VOL 14 PAGE 714

PLAT APPROVED
1/26/95 B