192802

VOL 14 PAGE 821

CLARK TOWNSHIP
N.W. QTR. SECTION 7
T-8N ; R-5W
HOLMES COUNTY, OHIO

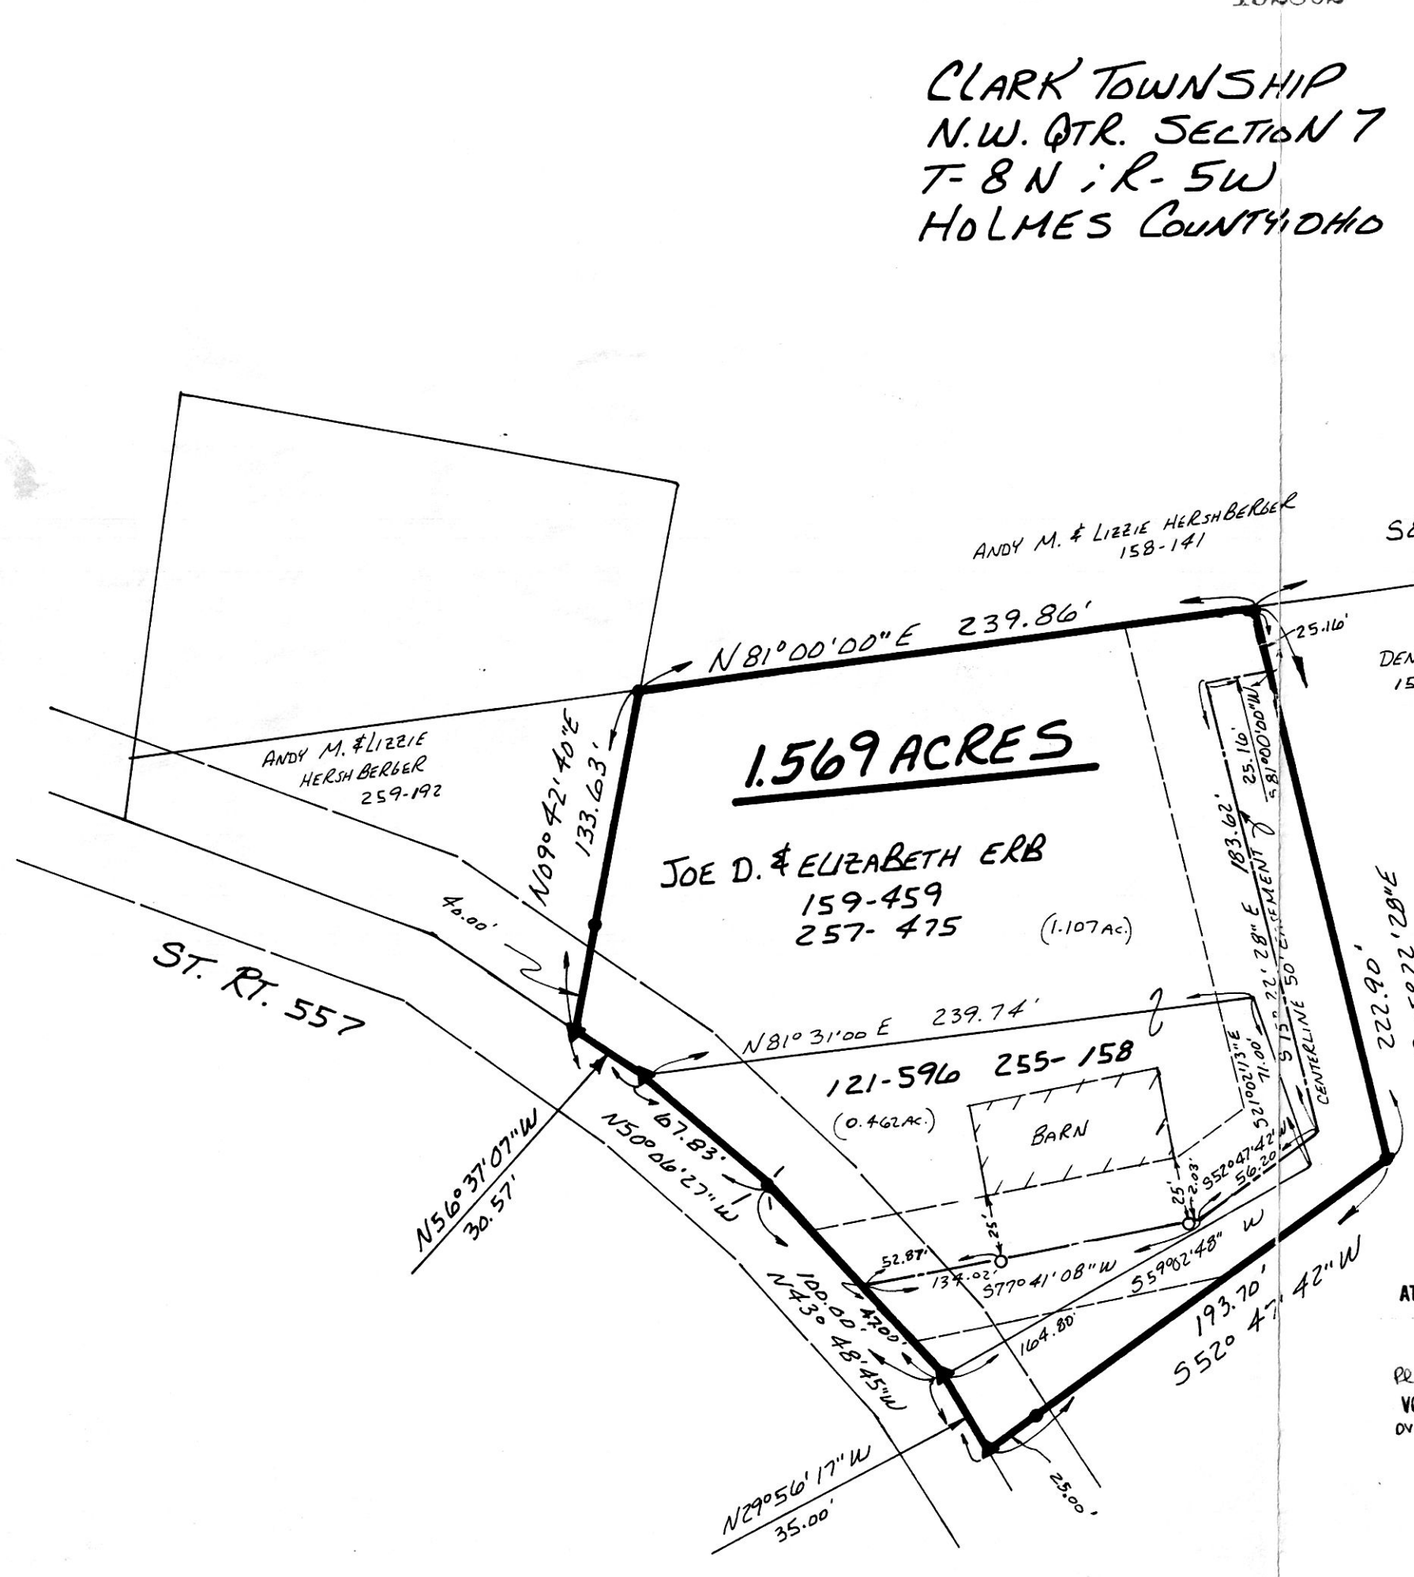

0 30 60 120

SCALE: 1" = 60'

- ▲ R.R. SPIKE FOUND
- ● IRON PIN FOUND
- P.K. NAIL FOUND
- ○ 5/8" RE BAR - WITH I.D. CAP SET
  I.D. CAP MARKED "BAKER 6938"

REFERENCES:

DEED VOL. 158 PAGE 141
" " 259 " 192
" " 257 " 475
" " 255 " 158
" " 221 " 316
PLAT VOL. 4 PAGE 87
" " 13 " 109
" " 14 " 169
" " 4 " 110
" " 12 " 997

BEARINGS FROM PLAT VOL. 4 PAGE 110

APPROVED FOR TRANSFER ONLY
NO SUBDIVISION PLAT REQUIRED
(O.R.C. 711.001 & 711.131)
Lot(s) not for building unless
approved by Board of Health.
HOLMES CO. PLANNING COMM.

By TRM Date 6-1-95

STATE OF OHIO
DONALD
C.
BAKER
6938
REGISTERED SURVEYOR

192802

REC'D
AT 1:08 o'clock pm
JUN 05 '95

RECORDED
FEE $20.00
JUN 06 '95

Plat
VOL 14 PAGE 821
OV 268 pg 891

Sally Miller RECORDER

INDEXED

I CERTIFY THIS SURVEY TO BE CORRECT
TO THE BEST OF MY KNOWLEDGE.

Donald C. Baker

DONALD C. BAKER P.S. 6938
5958 TWP. RD. 322
MILLERSBURG OHIO 44654
PH. (216) 674-4788

APRIL 3, 1995

12595-MLS

PLAT APPROVED

5/31/95 dg