BERLIN TOWNSHIP
1ST. QTR., LOT 15 & LOT 10
T-9N ; R-6W
HOLMES COUNTY, OHIO

0 100 200 400

SCALE: 1" = 200'

- ▲ R.R. SPIKE FOUND
- ● IRON PIN FOUND
- △ R.R. SPIKE SET
- ○ 5/8" RE BAR WITH I.D. CAP SET

I.D. CAP MARKED "BAKER 6938"

REFERENCES:

DEED VOL. 188 PAGE 682
" " 255 " 244
" " 194 " 33
" " 245 " 723
" " 182 " 660
" " 222 " 69

PLAT VOL. 5 PAGE 168
" " 7 " 46
" " 8 " 166
" " 10 " 887
" " 5 " 61
" " 12 " 912

BEARINGS FROM PLAT VOL. 7 PAGE 605

(A) JON E. & RHODA MAST 255-244

CURVE DATA
Δ - 61° 02' 10"
R - 59.63'
T - 35.15'
ARC - 63.52'
BRG - S34° 46' 44"W
CH - 60.56'

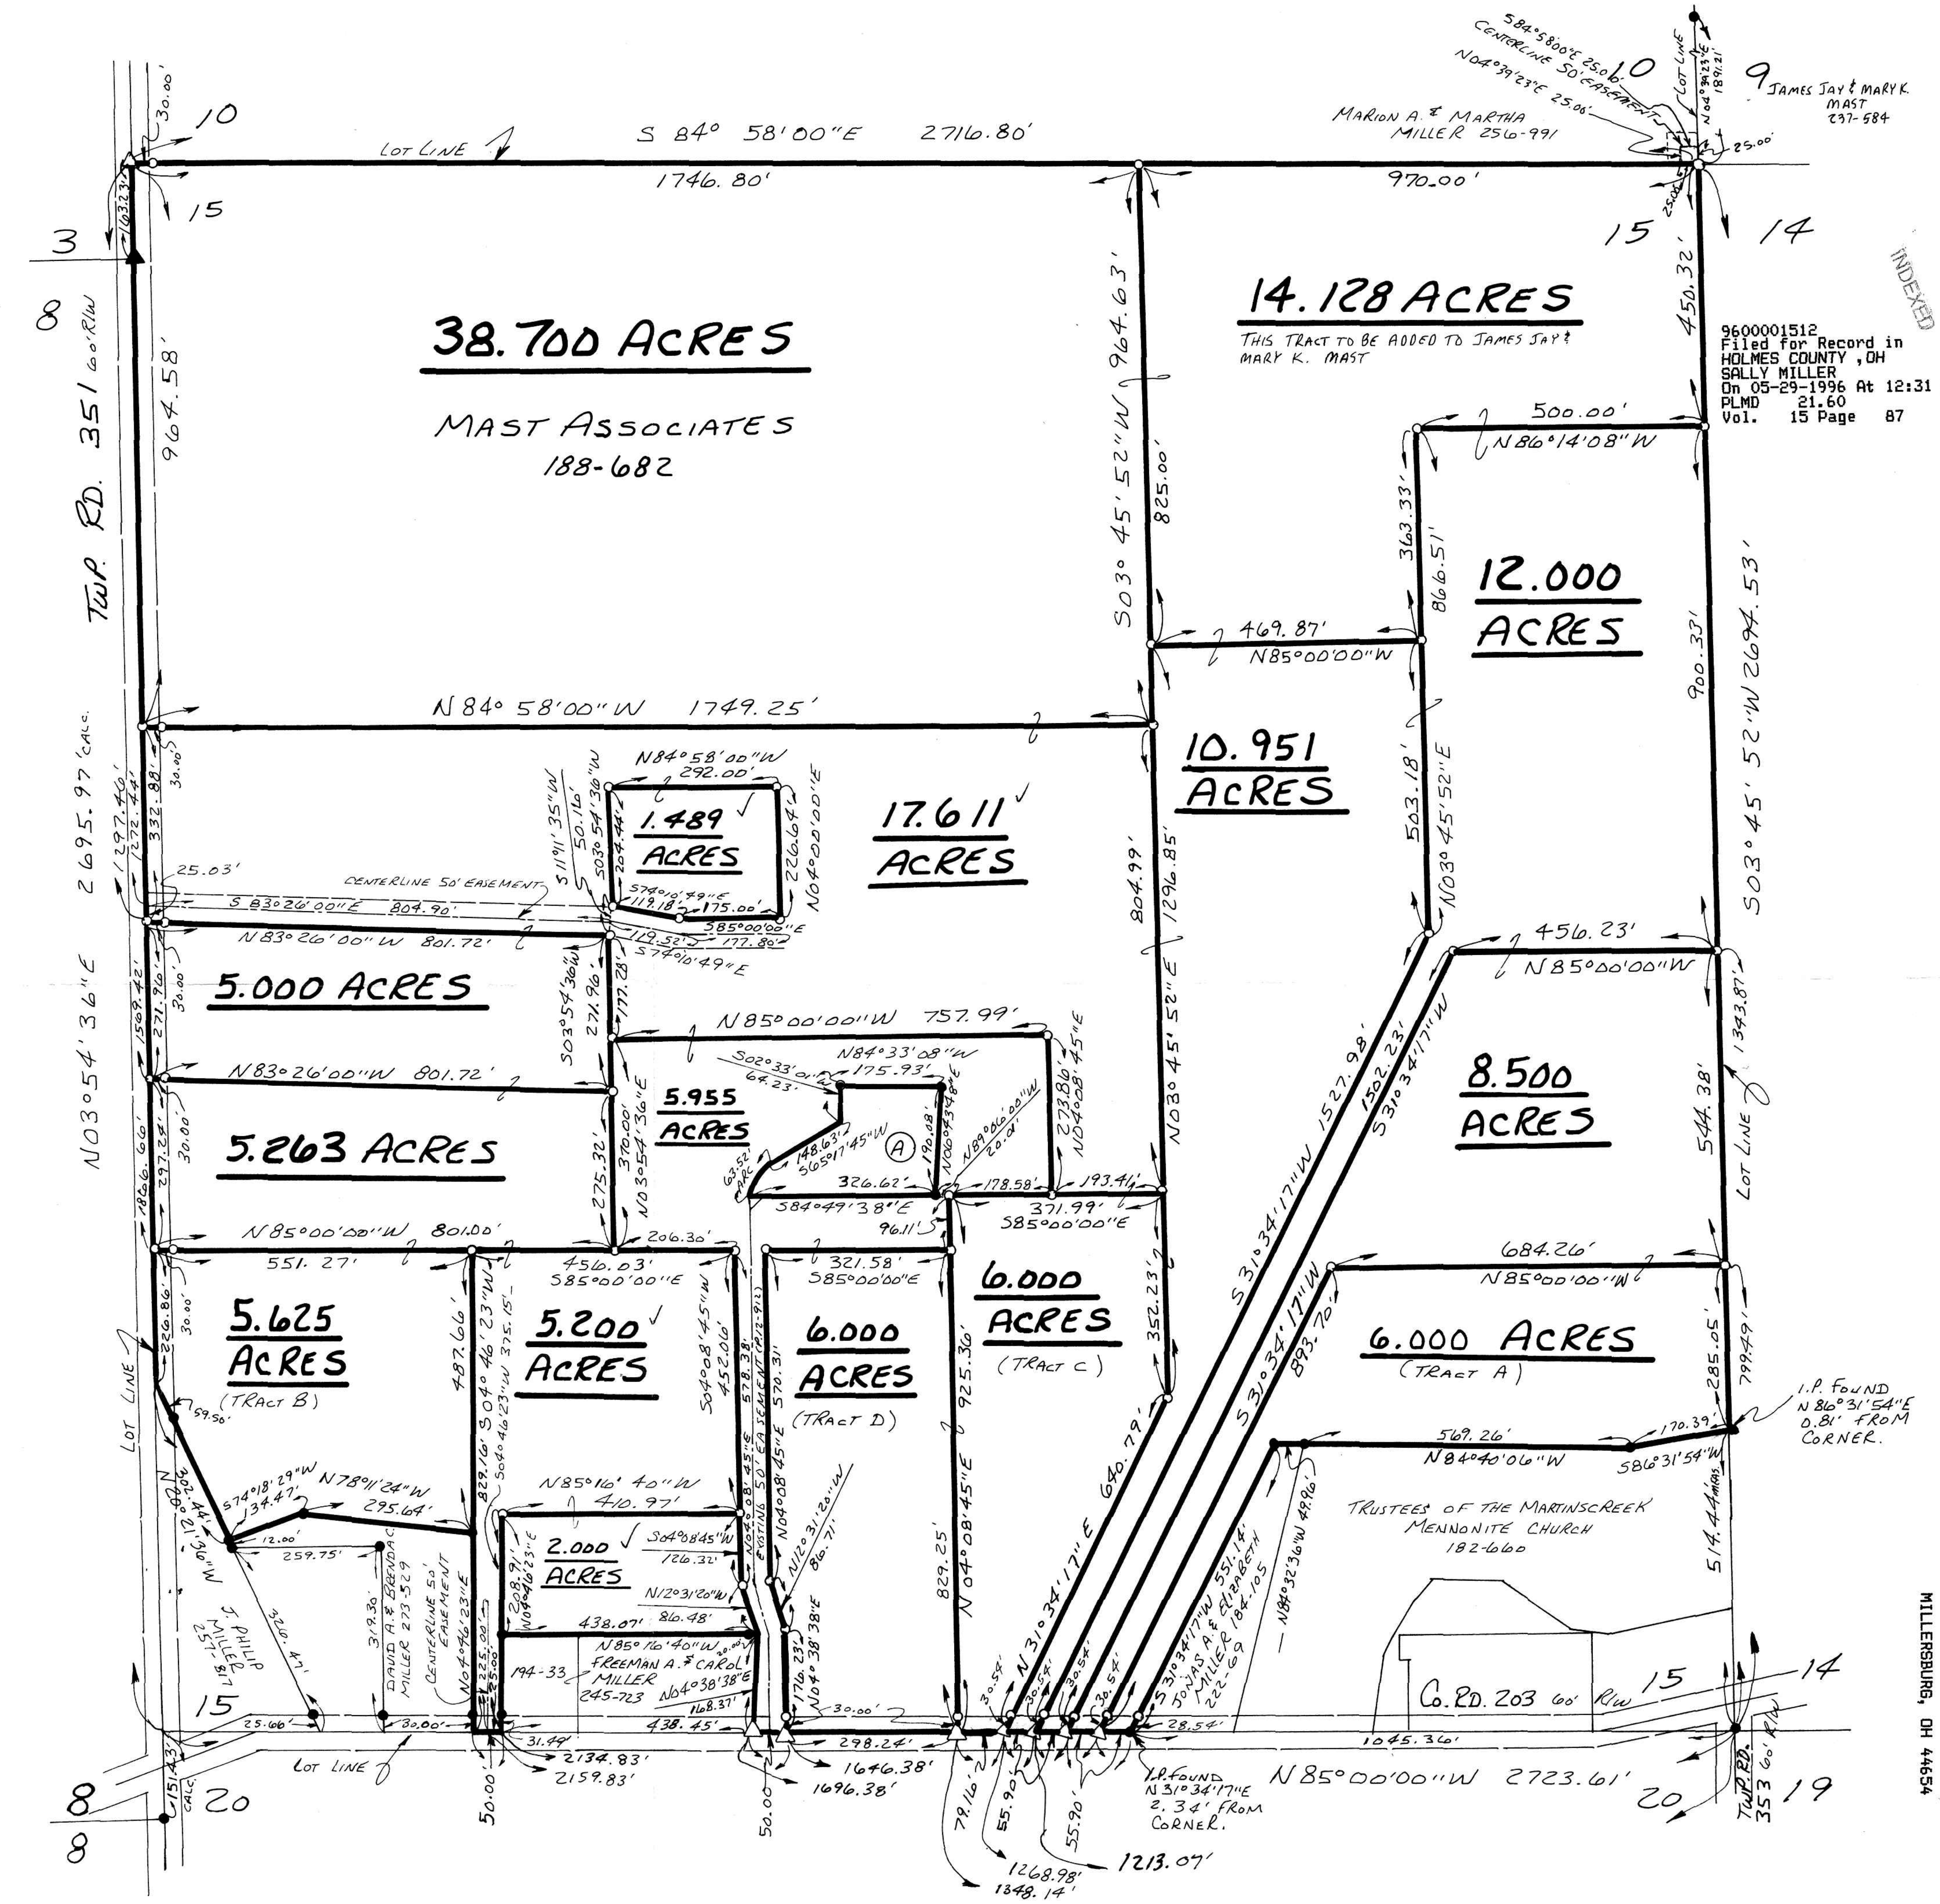

I CERTIFY THIS SURVEY TO BE CORRECT TO THE BEST OF MY KNOWLEDGE.

[signature]

DONALD C. BAKER P.S. 6938
5958 T.R. 322
MILLERSBURG, OHIO 44654
PH. (330) 674-4788
MAY 21, 1996

STATE OF OHIO
DONALD C. BAKER 5938
REGISTERED
PROFESSIONAL SURVEYOR

26296 - MLS

INDEXED

9600001512
Filed for Record in
HOLMES COUNTY, OH
SALLY MILLER
On 05-29-1996 At 12:31 pm.
PLMD 21.60
Vol. 15 Page 87

9600001512
MILLER MAST & LEE
MILLERSBURG, OH 44654

PLAT APPROVED
5/28/96