VOL 15 PAGE 139

MECHANIC TOWNSHIP
3RD. QTR., LOTS 20, 32 & 33
T-8N ; R-6W
HOLMES COUNTY, OHIO

(SURVEYED FOR DAN TROYER)

0 150 300 600

SCALE: 1" = 300'

- ■ STONE FOUND
- ▲ R.R. SPIKE FOUND
- ● IRON PIN FOUND
- △ R.R. SPIKE SET
- o 5/8" RE BAR WITH I.D. CAP SET
  I.D. CAP MARKED "BAKER 6938"

R & U. RECORD & USED

REFERENCES:

DEED VOL. 223 PAGE 962
DEED VOL. 253 PAGE 113
DEED VOL. 244 PAGE 880
DEED VOL. 245 PAGE 985
DEED VOL. 208 PAGE 194
DEED VOL. 271 PAGE 638

BEARINGS FROM DEED VOL. 244 PAGE 880

INDEXED

9700008305
Filed for Record in
HOLMES COUNTY, OH
SALLY MILLER
On 08-01-1997 At 03:57 pm.
PLAT MED 21.60
Vol. 15 Pg. 139 - 139
ov 219-285-291-297

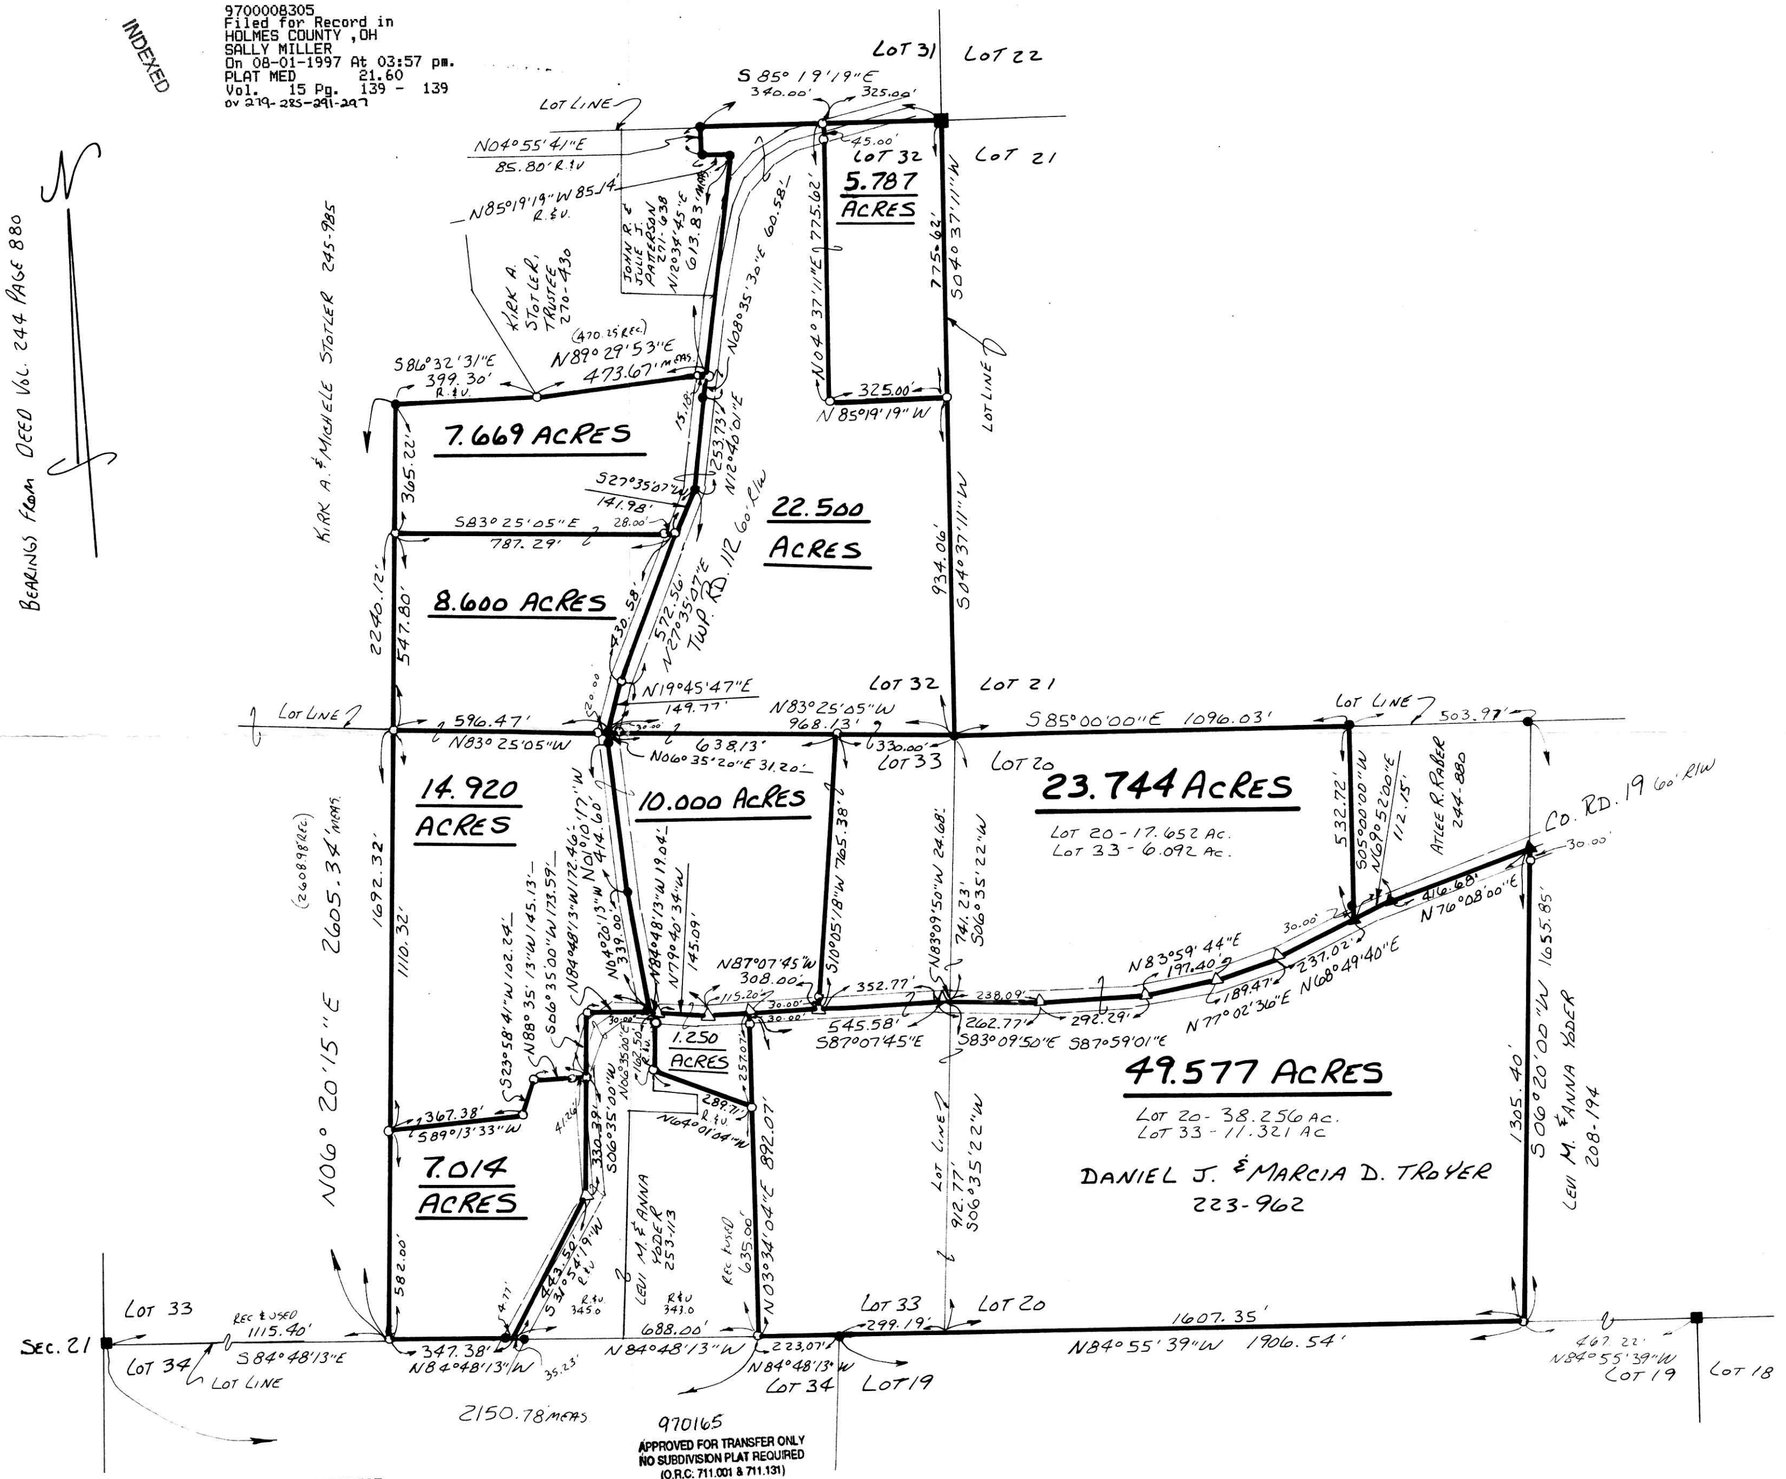

I CERTIFY THIS SURVEY TO BE CORRECT TO THE BEST OF MY KNOWLEDGE.

Donald C. Baker

DONALD C. BAKER P.S. 6938
138 N. CLAY ST.
MILLERSBURG, OHIO 44654
PH. (330) 674-4788

JULY 16, 1997

40897 - M.L DAVIS
F.C.C. - F.D BAKER
F.C.C. - D.C. BAKER

STATE OF OHIO
DONALD C. BAKER
6938
REGISTERED PROFESSIONAL SURVEYOR

9700008305
DIANE STROMME MAST ATTY
MILLERSBURG,

970165
APPROVED FOR TRANSFER ONLY
NO SUBDIVISION PLAT REQUIRED
(O.R.C. 711.001 & 711.131)
Lot(s) not for building unless
approved by Board of Health.
HOLMES CO. PLANNING COMM.
By opm Date 7/31/97

PLAT APPROVED
8/1/97 B